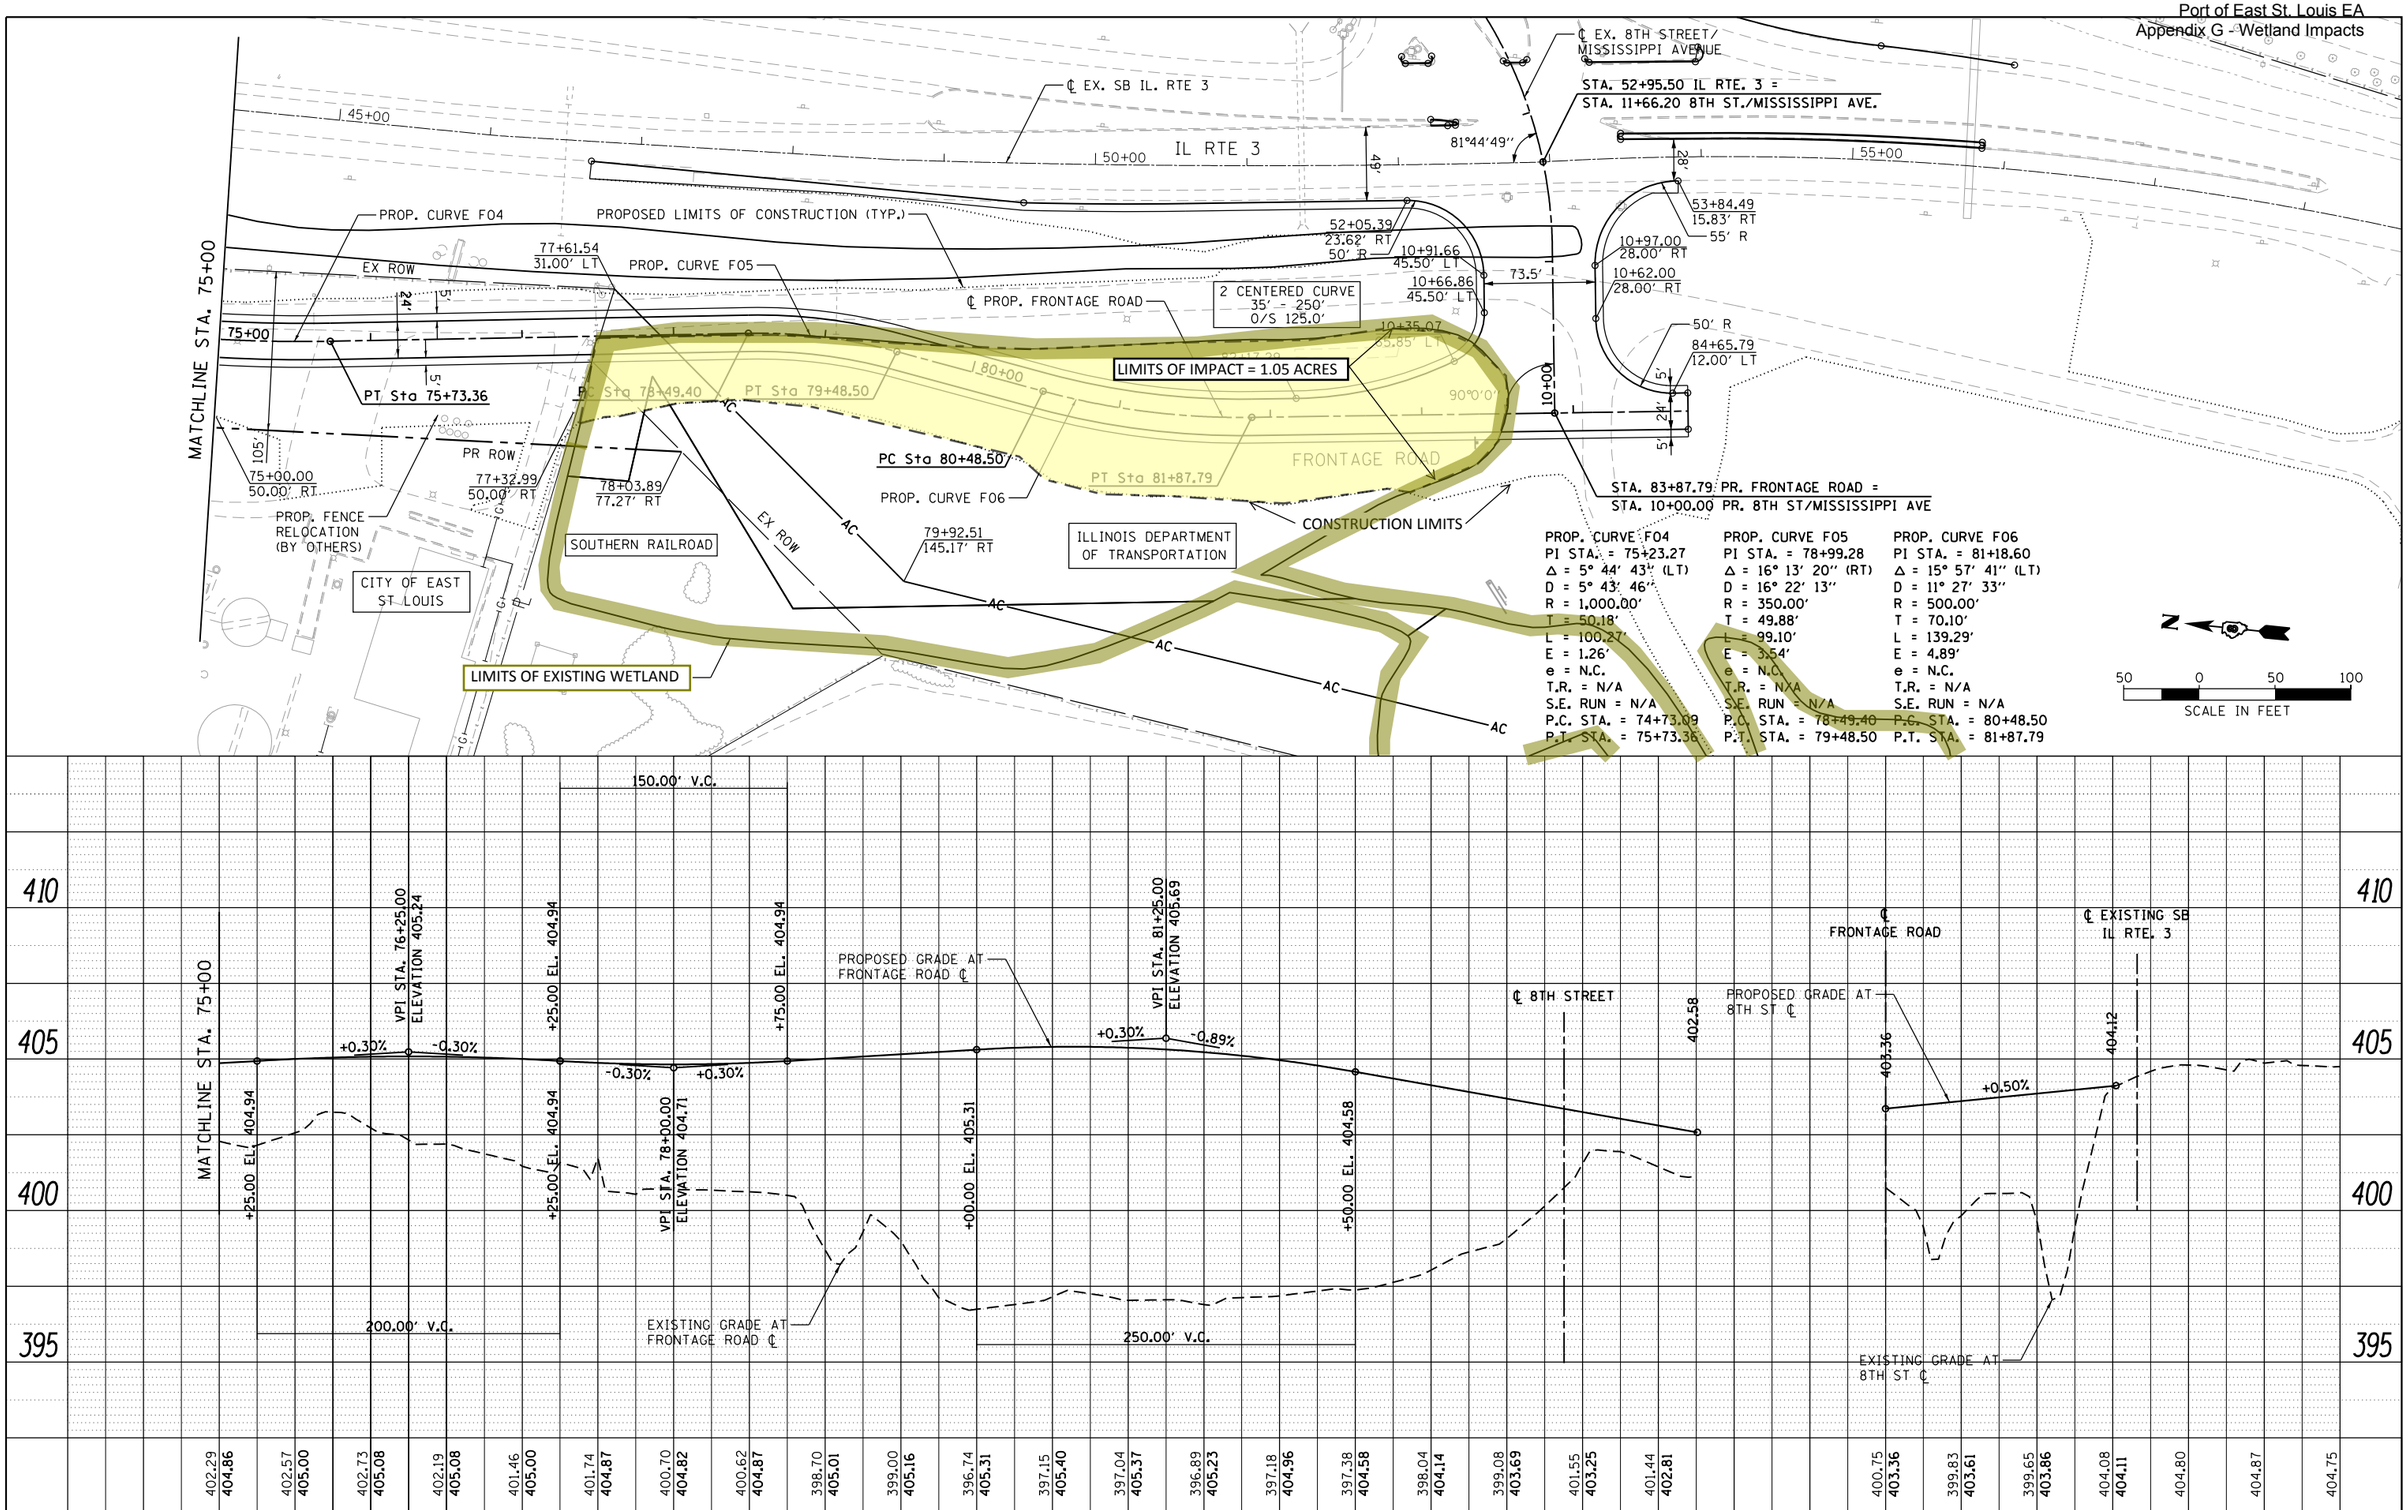

PLAN
NOTE BOOK NO.
SURVEYED
PLOTTED
ALIGNMENT CHECKED
RT. OF WAY CHECKED
CADD FILE NAME
BY
DATE

PROFILE
NOTE BOOK NO.
SURVEYED
PLOTTED
GRADES CHECKED
B.M. NOTED
STRUCTURE NOTAT'NS CHK'D
BY
DATE

FILE NAME = M:\PORT EAST ST LOUIS (13-183)\DESIGN\CIVIL\CADD Sheets\D813183-sht-plnprf_3.dgn	USER NAME = KyleC	DESIGNED - KJC	REVISED -
		DRAWN - KJC	REVISED -
Default	PLOT SCALE = 1"=50'	CHECKED - KSD	REVISED -
	PLOT DATE = 2/19/2014	DATE - 02/07/14	REVISED -

STATE OF ILLINOIS
DEPARTMENT OF TRANSPORTATION

PORT OF EAST ST. LOUIS
FRONTAGE ROAD /8TH ST. PLAN AND PROFILE

SCALE: 1"=50' | SHEET 3 OF 4 SHEETS | STA. 75+00 TO STA. 84+50

F.A. RTE.	SECTION	COUNTY	TOTAL SHEETS	SHEET NO.
3		ST. CLAIR	47	11
		CONTRACT NO.		
		ILLINOIS FED. AID PROJECT		