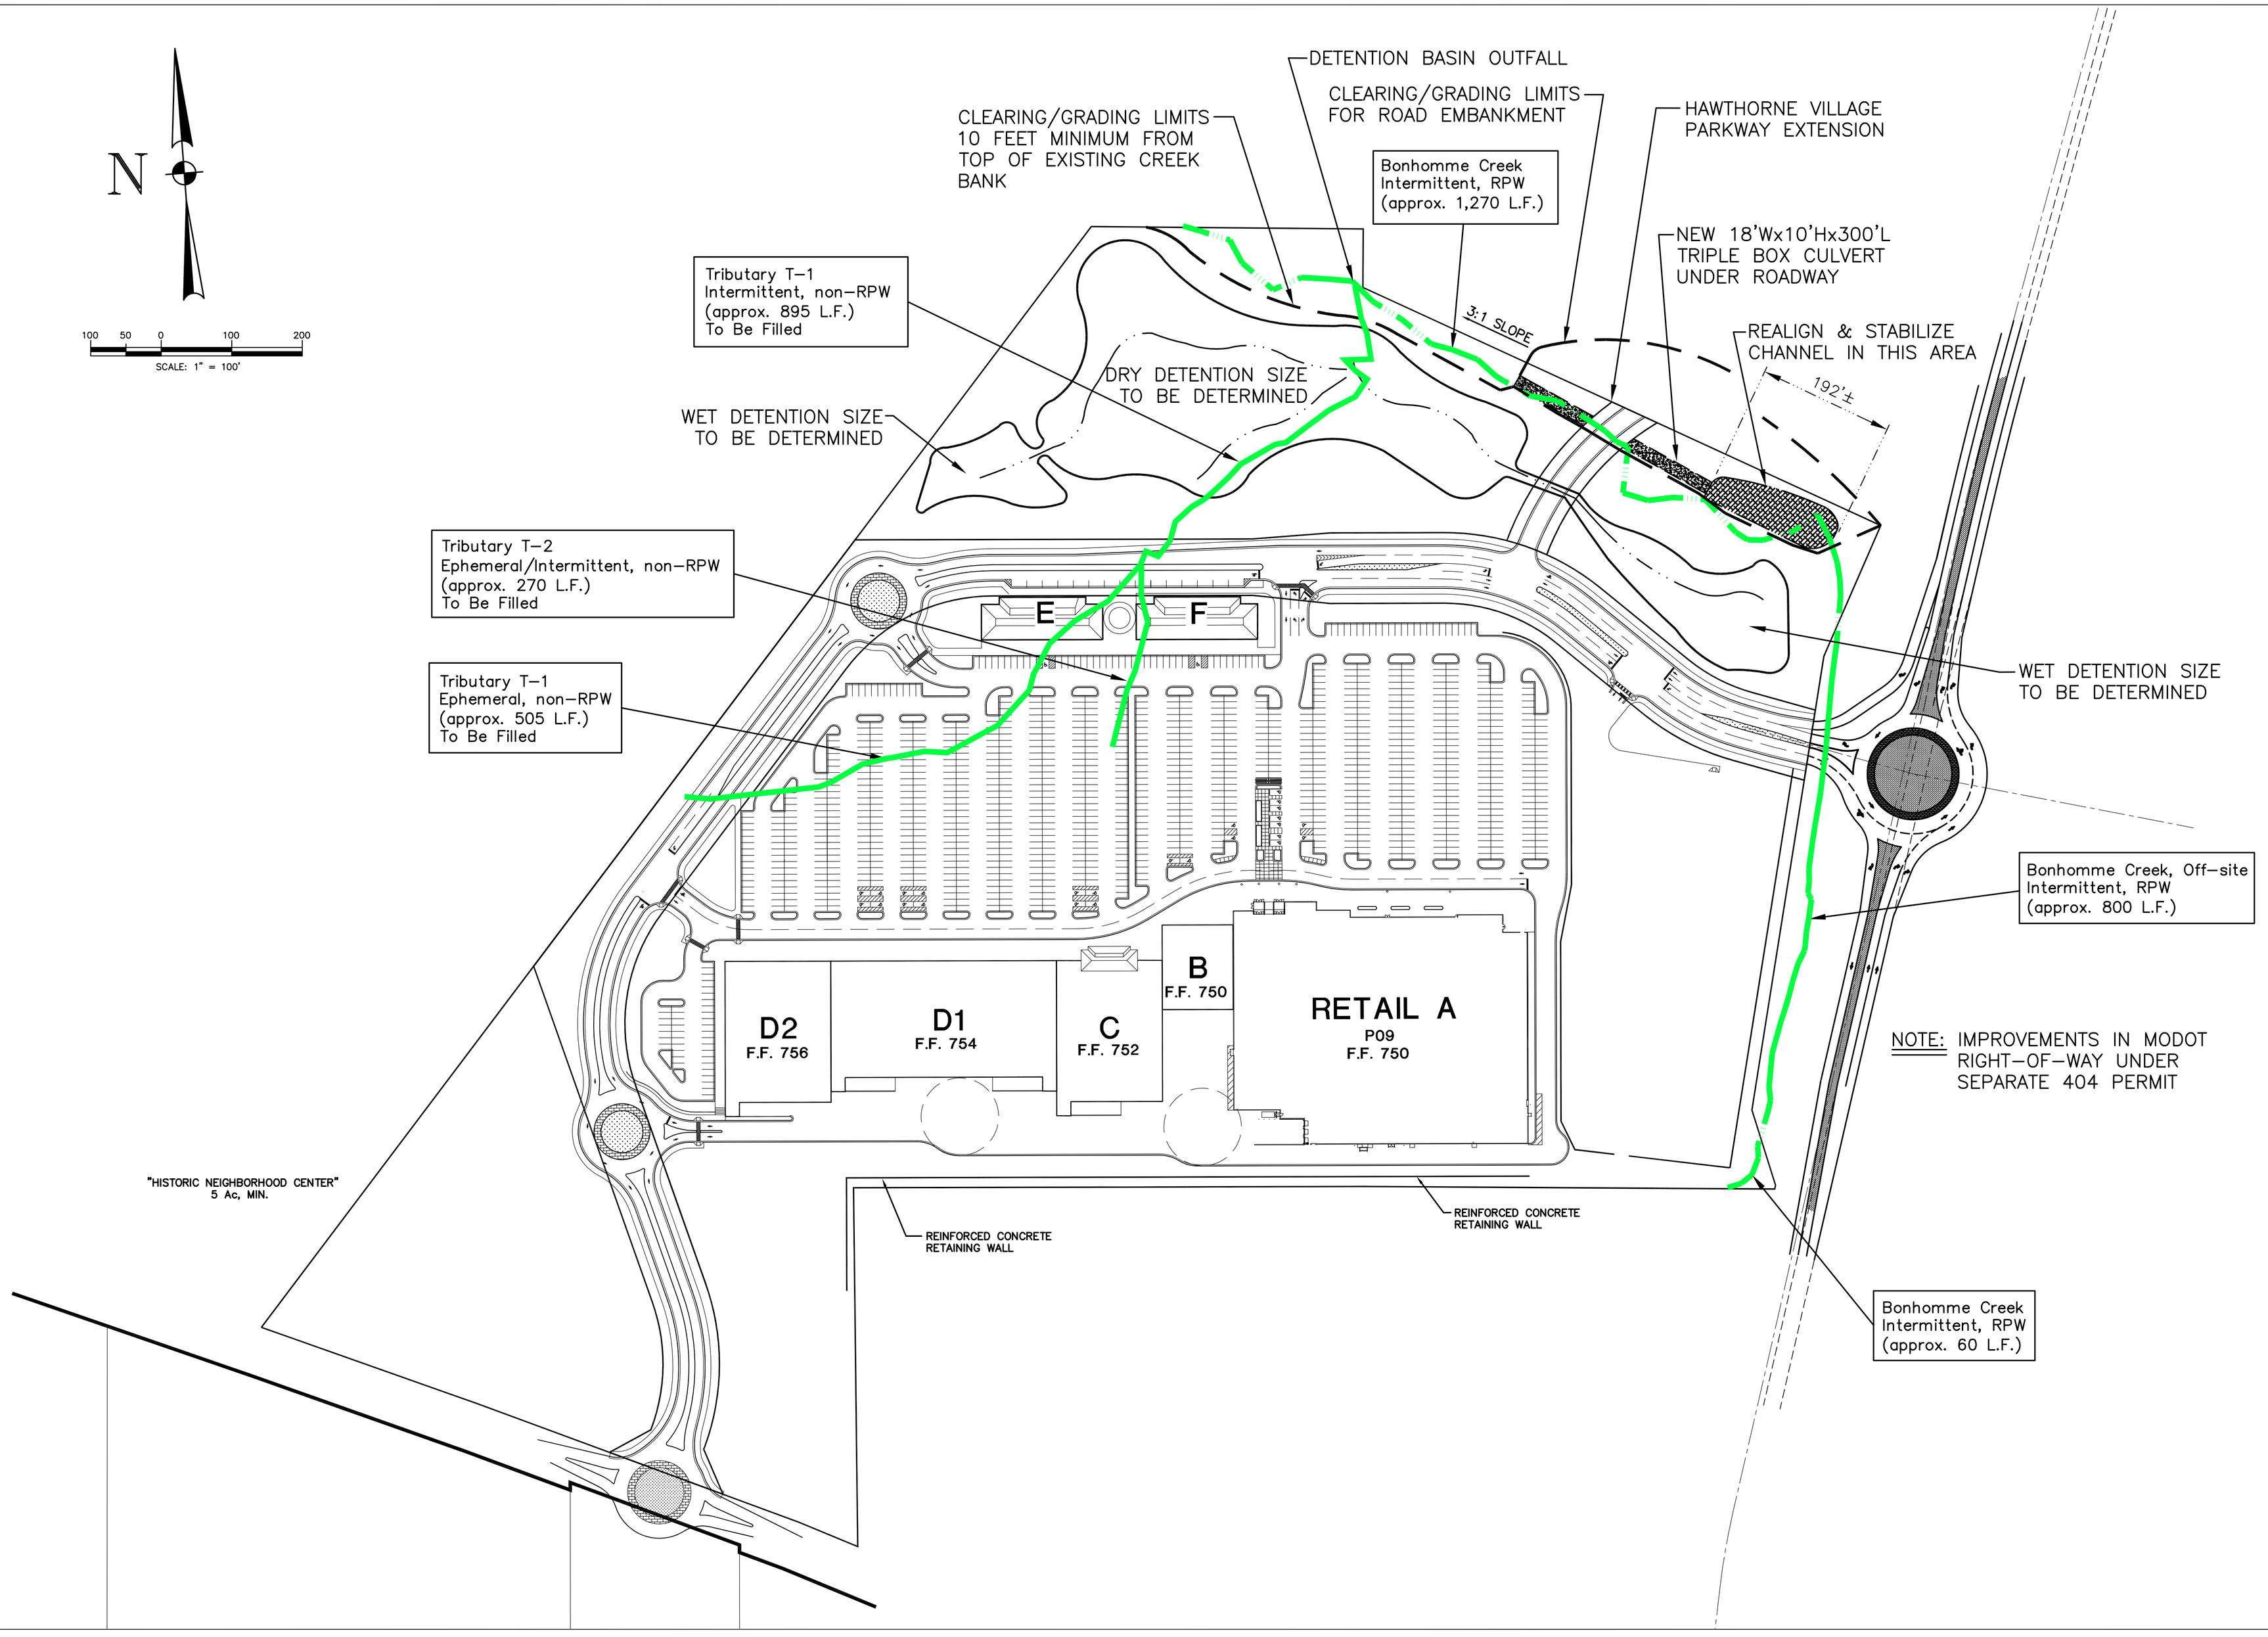

NO.	DATE	REVISIONS / DESCRIPTION

WILDWOOD CENTER
OLD MANCHESTER RD. & HIGHWAY 109
WILDWOOD, MISSOURI

SEAL

THE DESCO GROUP
25 N. BRENTWOOD BLVD. CLAYTON, MO. 63105 (314) 994-4444

KEI KOWELMAN ENGINEERING, INC.
710 North Second Street, Ste. 520 St. Louis, Mo. 63102 (314) 241-2601

DESIGN BY:
DRAWN BY:
CHECK BY:
DATE BY: 07/13/07
KEI PROJECT NO. 0316
DRAWING NO.