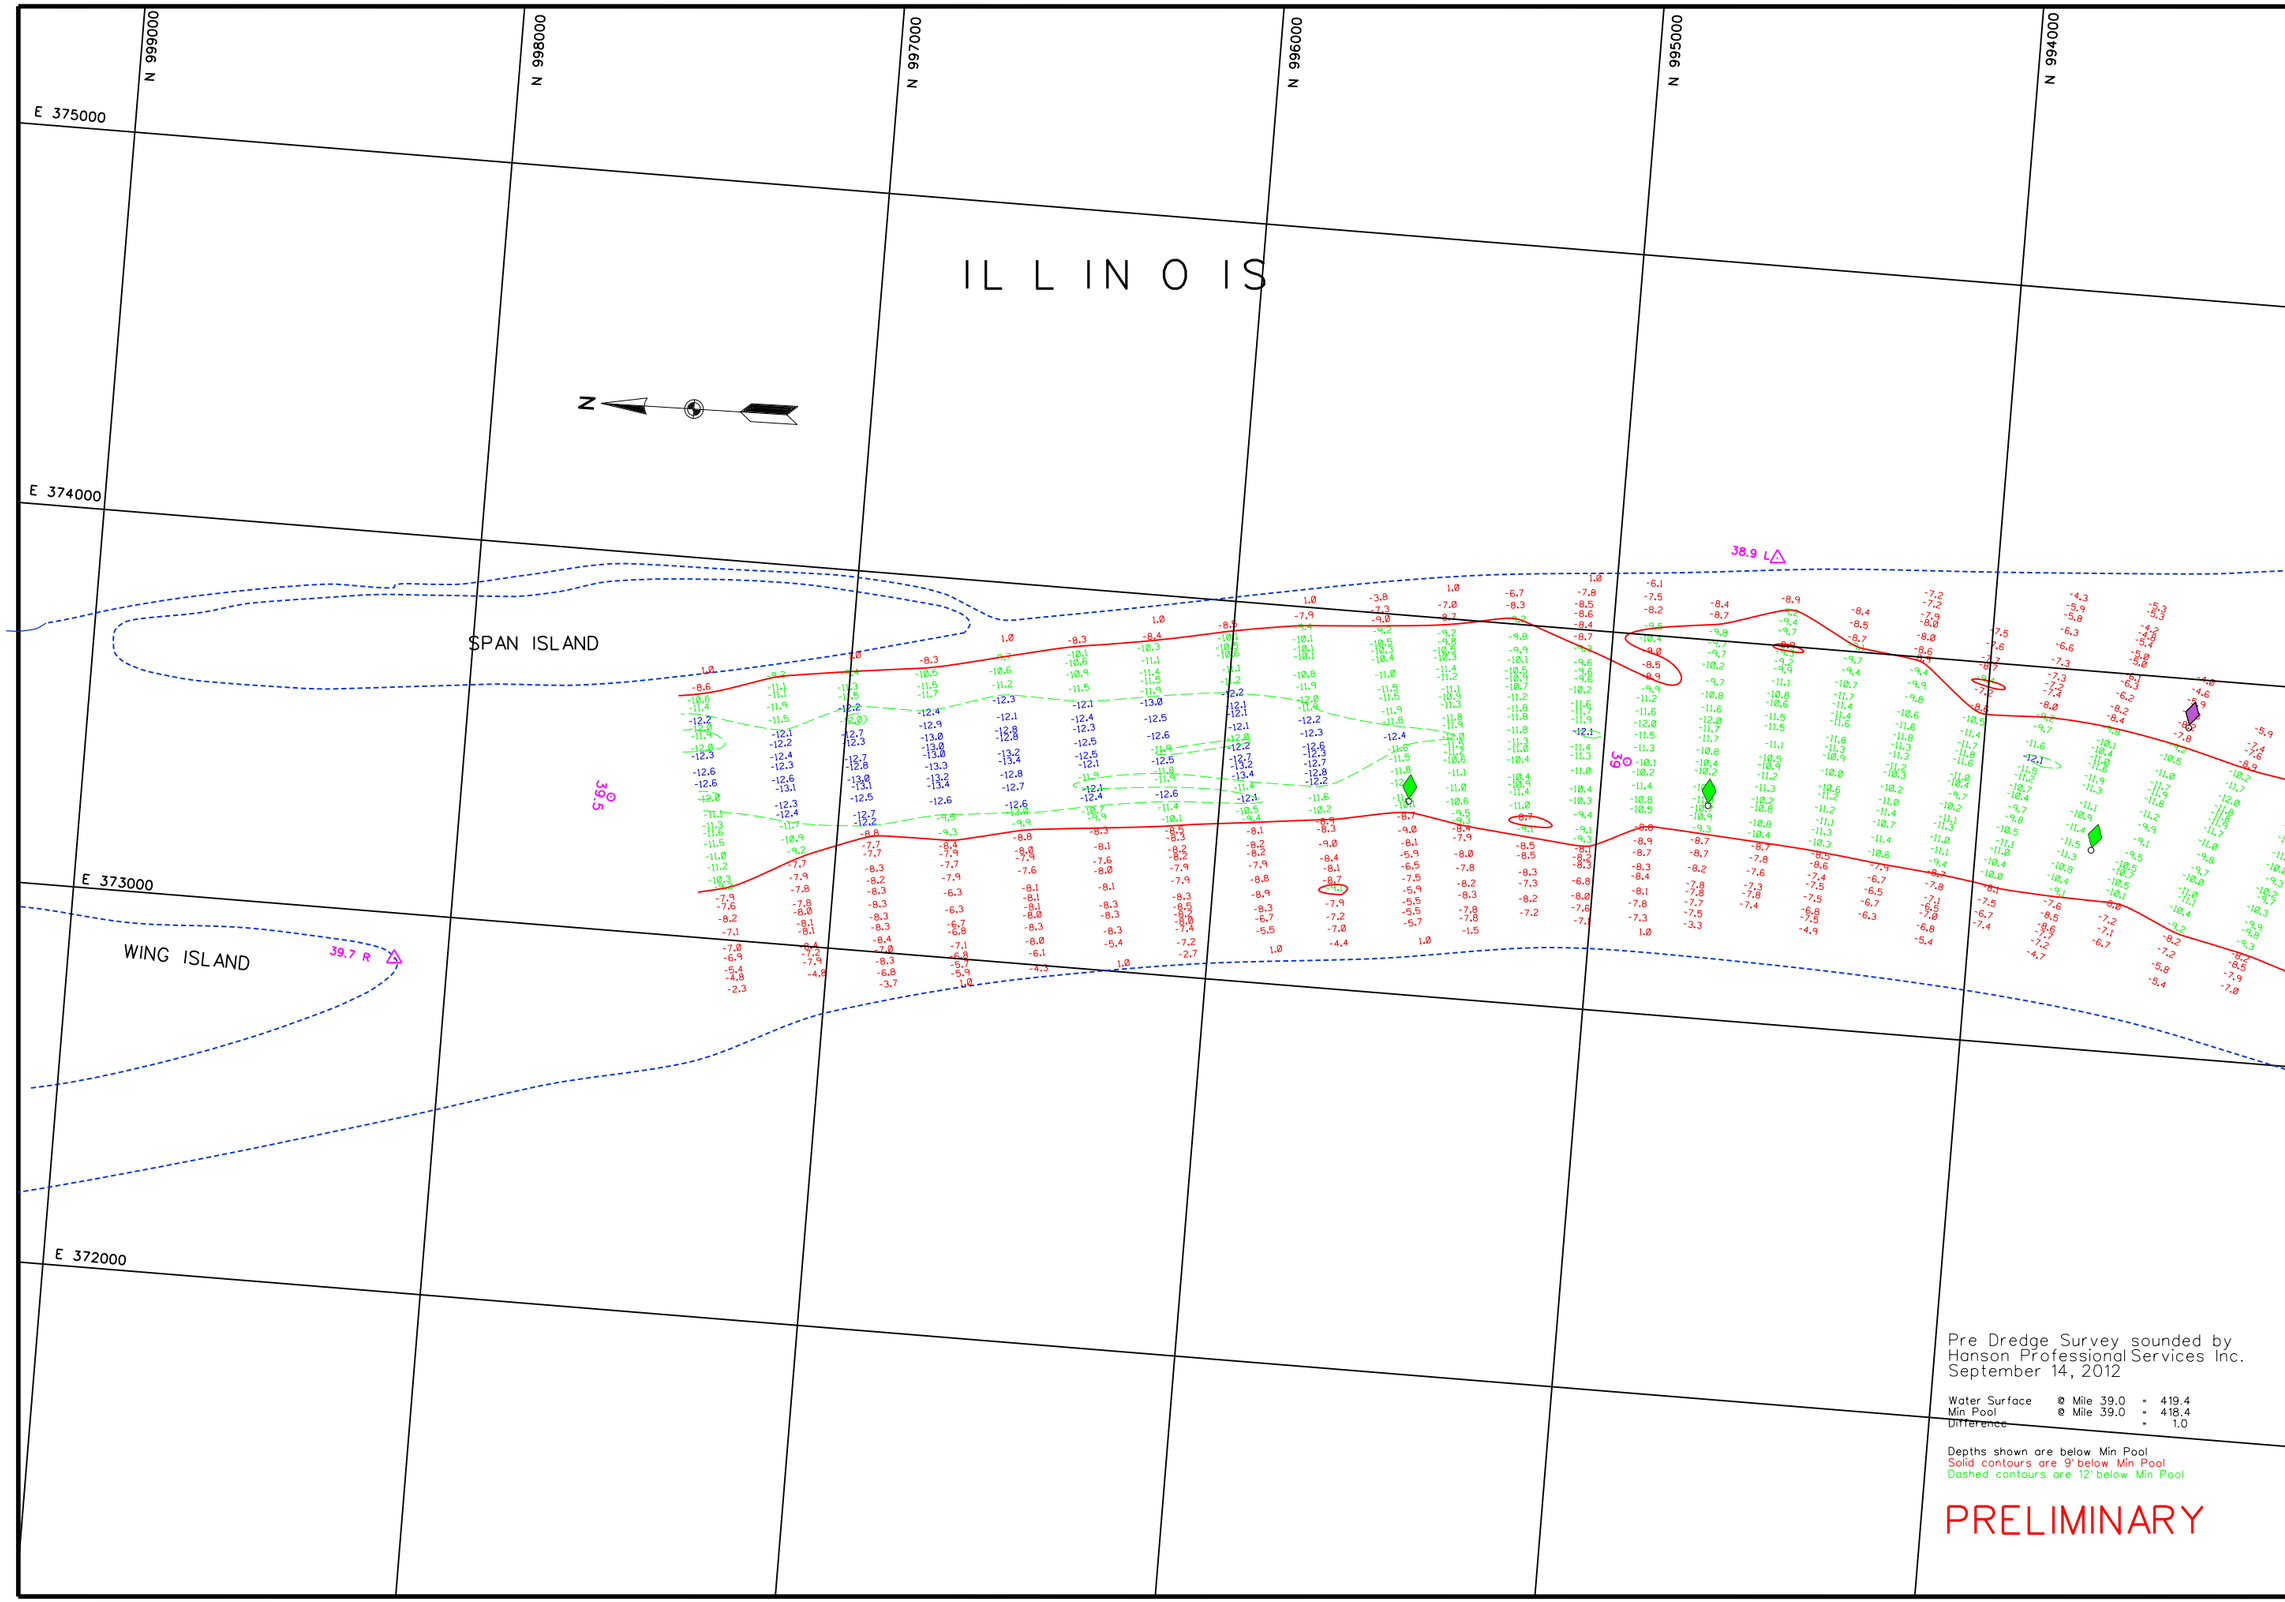

US Army Corps of Engineers
St. Louis District

GAGE RECORD

	WATER SURFACE	PEARL	HARDIN
ZERO N.G.V.D.		400.0	400.0
MILE		43.2	21.5
MIN POOL		418.4	418.2
DATE	14 SEP 2012	419.5 (8:00) 419.5 (10:00)	419.0 (8:00) 419.0 (10:00)

ELEVATIONS ARE REFERRED TO N.G.V.D. - CONTOURS ARE BELOW 1956-57 LOW WATER REFERENCE PLANE (L.W.R.P.) 154.000 C.F.S.

Survey Date: Sept. 14, 2012

SUBMITTED:
Chief, Engr. Data Mngt. Sect.
File name: 03911412.dgn
Plot date: September 14, 2012
Plot scale: 1" = 200'

Surveyed by: HANSON
Drawn by: SAS
Ckd by: RCA
Reviewed by:
APPROVED: Chief, Geospatial Branch

U.S. ARMY ENGINEER DIVISION
CORPS OF ENGINEERS
ST. LOUIS, MISSOURI

ILLINOIS RIVER
HYDROGRAPHIC SURVEY
RIVER MILES 39.5 - 38.0

120 METERS 0 60
400 FEET 0 200

INFORMATION PLOTTED ON THIS MAP REPRESENTS THE SURVEYS MADE ON THE DATES INDICATED AND CAN ONLY BE CONSIDERED AS INDICATING THE GENERAL CONDITIONS EXISTING AT THAT TIME

PLATE NUMBER

39

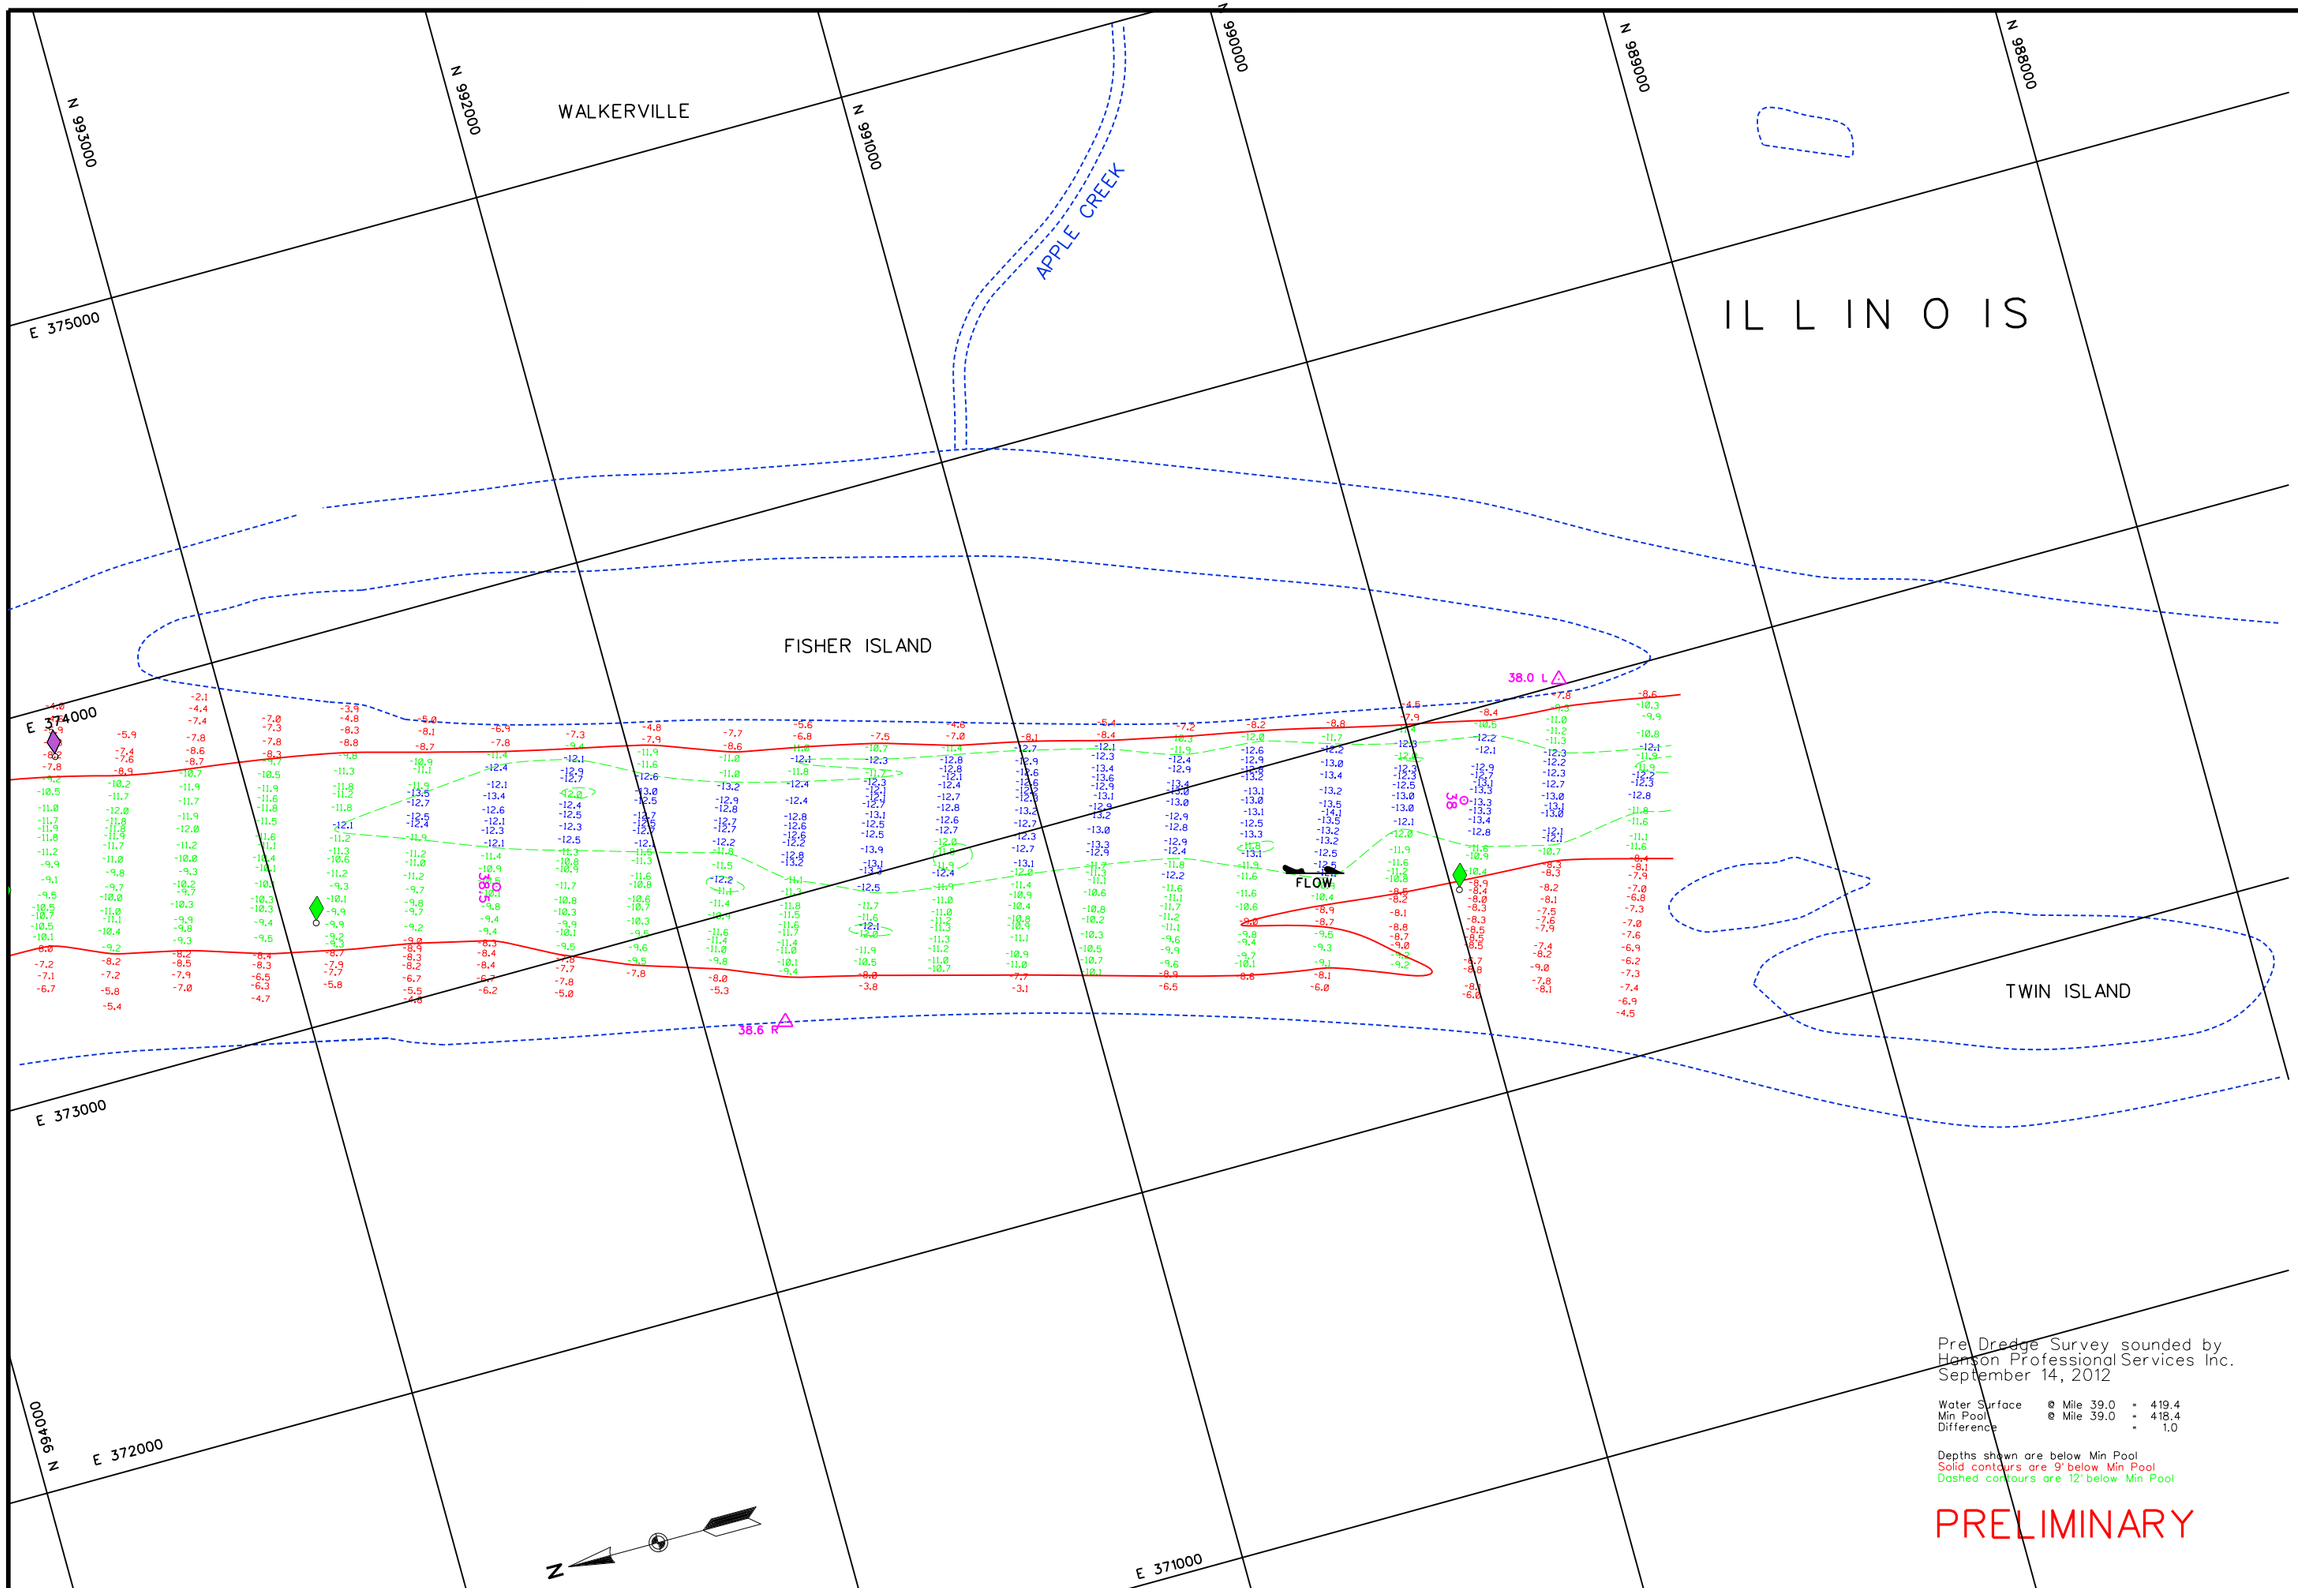

Pre Dredge Survey sounded by
Hanson Professional Services Inc.
September 14, 2012

Water Surface	@ Mile 39.0	=	419.4
Min Pool	@ Mile 39.0	=	418.4
Difference		=	1.0

Depths shown are below Min Pool
Solid contours are 9' below Min Pool
Dashed contours are 12' below Min Pool

PRELIMINARY

US Army Corps of Engineers
St. Louis District

GAGE RECORD

	WATER SURFACE	PEARL	HARDIN
ZERO N.G.V.D.		400.0	400.0
MILE		43.2	21.5
MIN POOL		418.4	418.2
DATE	14 SEP 2012	419.5 (8:00) 419.5 (10:00)	419.0 (8:00) 419.0 (10:00)

ELEVATIONS ARE REFERRED TO N.G.V.D. - CONTOURS ARE BELOW 1956-57 LOW WATER REFERENCE PLANE (L.W.R.P.) 154,000 C.F.S.

Surveyed by: HANSON
Survey Date: Sept. 14, 2012
Drawn by: SAS
Ckd by: RCA
SUBMITTED: Chief, Engr. Data Mngt. Sect.
Reviewed by:
File name: 03911412.dgn
Plot date: September 14, 2012
Plot scale: 1" = 200'
APPROVED: Chief, Geospatial Branch

U.S. ARMY ENGINEER DIVISION
CORPS OF ENGINEERS
ST. LOUIS, MISSOURI

ILLINOIS RIVER
HYDROGRAPHIC SURVEY
RIVER MILES 39.5 - 38.0

120 METERS 60 0 60 200
400 FEET 200 0 200

THE INFORMATION DEPICTED ON THIS PLAN IS REPRESENTATIVE OF SURVEYS MADE ON THE DATES INDICATED AND CAN ONLY BE CONSIDERED AS INDICATING THE GENERAL CONDITIONS EXISTING AT THAT TIME

PLATE NUMBER
40