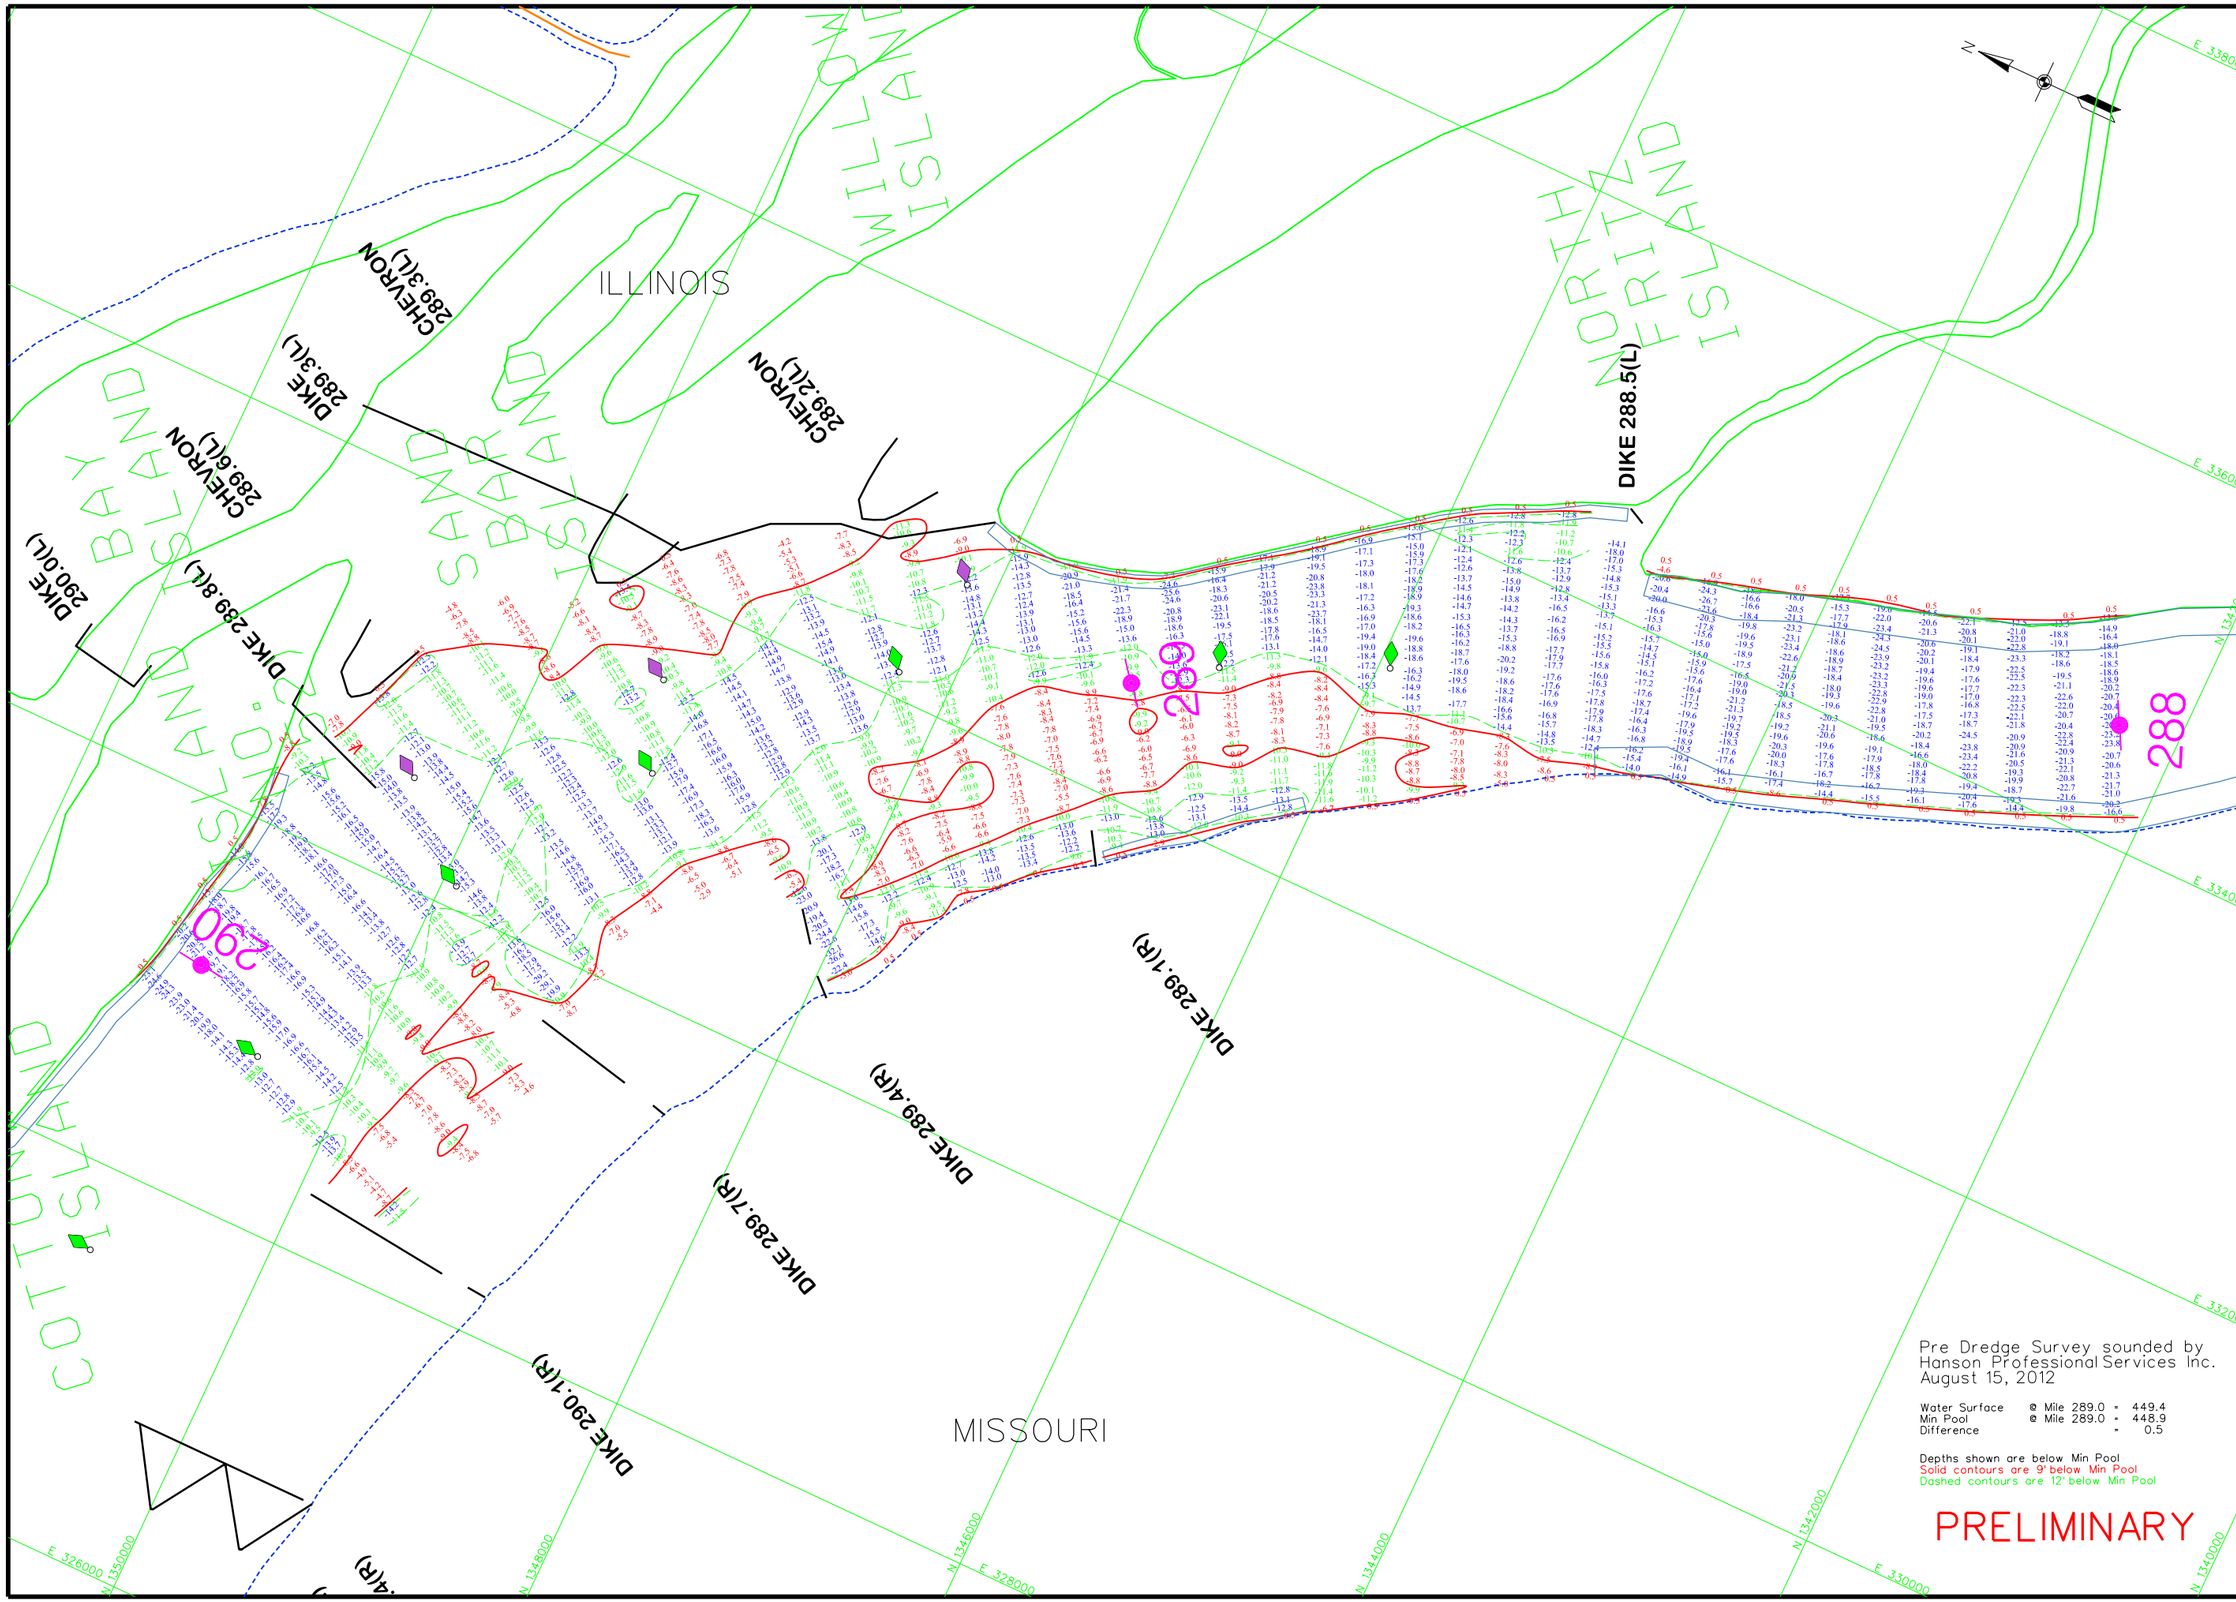

Pre Dredge Survey sounded by
Hanson Professional Services Inc.
August 15, 2012

Water Surface	@ Mile 289.0	=	449.4
Min Pool	@ Mile 289.0	=	448.9
Difference		=	0.5

Depths shown are below Min Pool
Solid contours are 9' below Min Pool
Dashed contours are 12' below Min Pool

PRELIMINARY

US Army Corps of Engineers
St. Louis District

GAGE RECORD

	WATER SURFACE		MUNDYS LANDING	ST. LOUIS
ZERO N.G.V.D.	LOUISIANA, MO			
MILE	437.3		441.9	379.94
MIN POOL	282.9		293.0	179.6
	448.8		449.0	376.4
15 AUG 2012	449.1		449.7	

ELEVATIONS ARE REFERRED TO N.G.V.D. - CONTOURS ARE BELOW 1996-97 LOW WATER REFERENCE PLANE (L.W.R.P.) (94.000 C.F.S.)

Surveyed by: HANSON
Drawn by: SAS
Ckd by: RCA
Reviewed by:
APPROVED: Chief, Geospatial Branch
Survey Date: August 15, 2012
SUBMITTED: Chief, Engr. Data Mngt. Sect.
File name: 289c152.dgn
Plot date: August 16, 2012
Plot scale: 1"=400'

U.S. ARMY ENGINEER DIVISION
CORPS OF ENGINEERS
ST. LOUIS, MISSOURI

UPPER MISSISSIPPI RIVER BASIN
MISSISSIPPI RIVER

240 METERS
800 FEET
0 120 400
0 120 400

THE INFORMATION REPRESENTED ON THIS MAP REPRESENTS THE RESULTS OF SURVEYS MADE AT THE TIME INDICATED AND MAY NOT BE ACCURATE AS INDICATING THE GENERAL CONDITIONS EXISTING AT THAT TIME

PRE DREDGE SURVEY
MILE: 290.0-288.0

PLATE NUMBER