



		GAGE RECORD			
		RED ROCK LANDING, MO	BISHOPS LANDING, MO	CHESTER, IL	BRICKEYS LANDING, MO
ZERO	NG V.D	328.92	334.11	341.05	357.78
1	18	334.1	334.8	339.8	358.6
2	18	334.1	334.8	339.8	358.6
18	NOV 2014	12,797.00	12,615.00	9,907.00	1,099.00
19	NOV 2014	UNRELIABLE	UNRELIABLE	UNRELIABLE	UNRELIABLE
20	NOV 2014	UNRELIABLE	UNRELIABLE	UNRELIABLE	UNRELIABLE
21	NOV 2014	UNRELIABLE	UNRELIABLE	UNRELIABLE	UNRELIABLE
22	NOV 2014	9,727.00	9,421.00	6,157.00	5,831.00

1. SOUNDED NOVEMBER 18 & 22, 2014 BY BOWEN ENGINEERING AND SURVEYING.
2. HORIZONTAL DATUM IS BASED ON THE NORTH AMERICAN DATUM OF 1927 (NAD 27), COORDINATES SHOWN ARE MISSOURI/EAST ZONE STATE PLANE.
3. VERTICAL DATUM IS BASED ON THE NATIONAL GEODETIC VERTICAL DATUM OF 1929 (NGVD 29).


U.S. ARMY ENGINEER DIVISION CORPS OF ENGINEERS ST. LOUIS, MISSOURI	Surveyed by:	NOVEMBER 19 & 22, 2014	Survey Date:
	BOWEN ENGINEERING		
	Drawn by:	CKD by:	Reviewed by:
		X	X
UPPER MISSISSIPPI RIVER BASIN MISSISSIPPI RIVER	SUBMITTED:		APPROVED:
	X		X
Plot date:		*****DATE TIME*****	
File name:		*****DESCRIPTION OF PROJECT*****	


HYDROGRAPHIC SURVEYS

RIVER MILES 98.0 - 100.0


PLATE
NUMBER

51

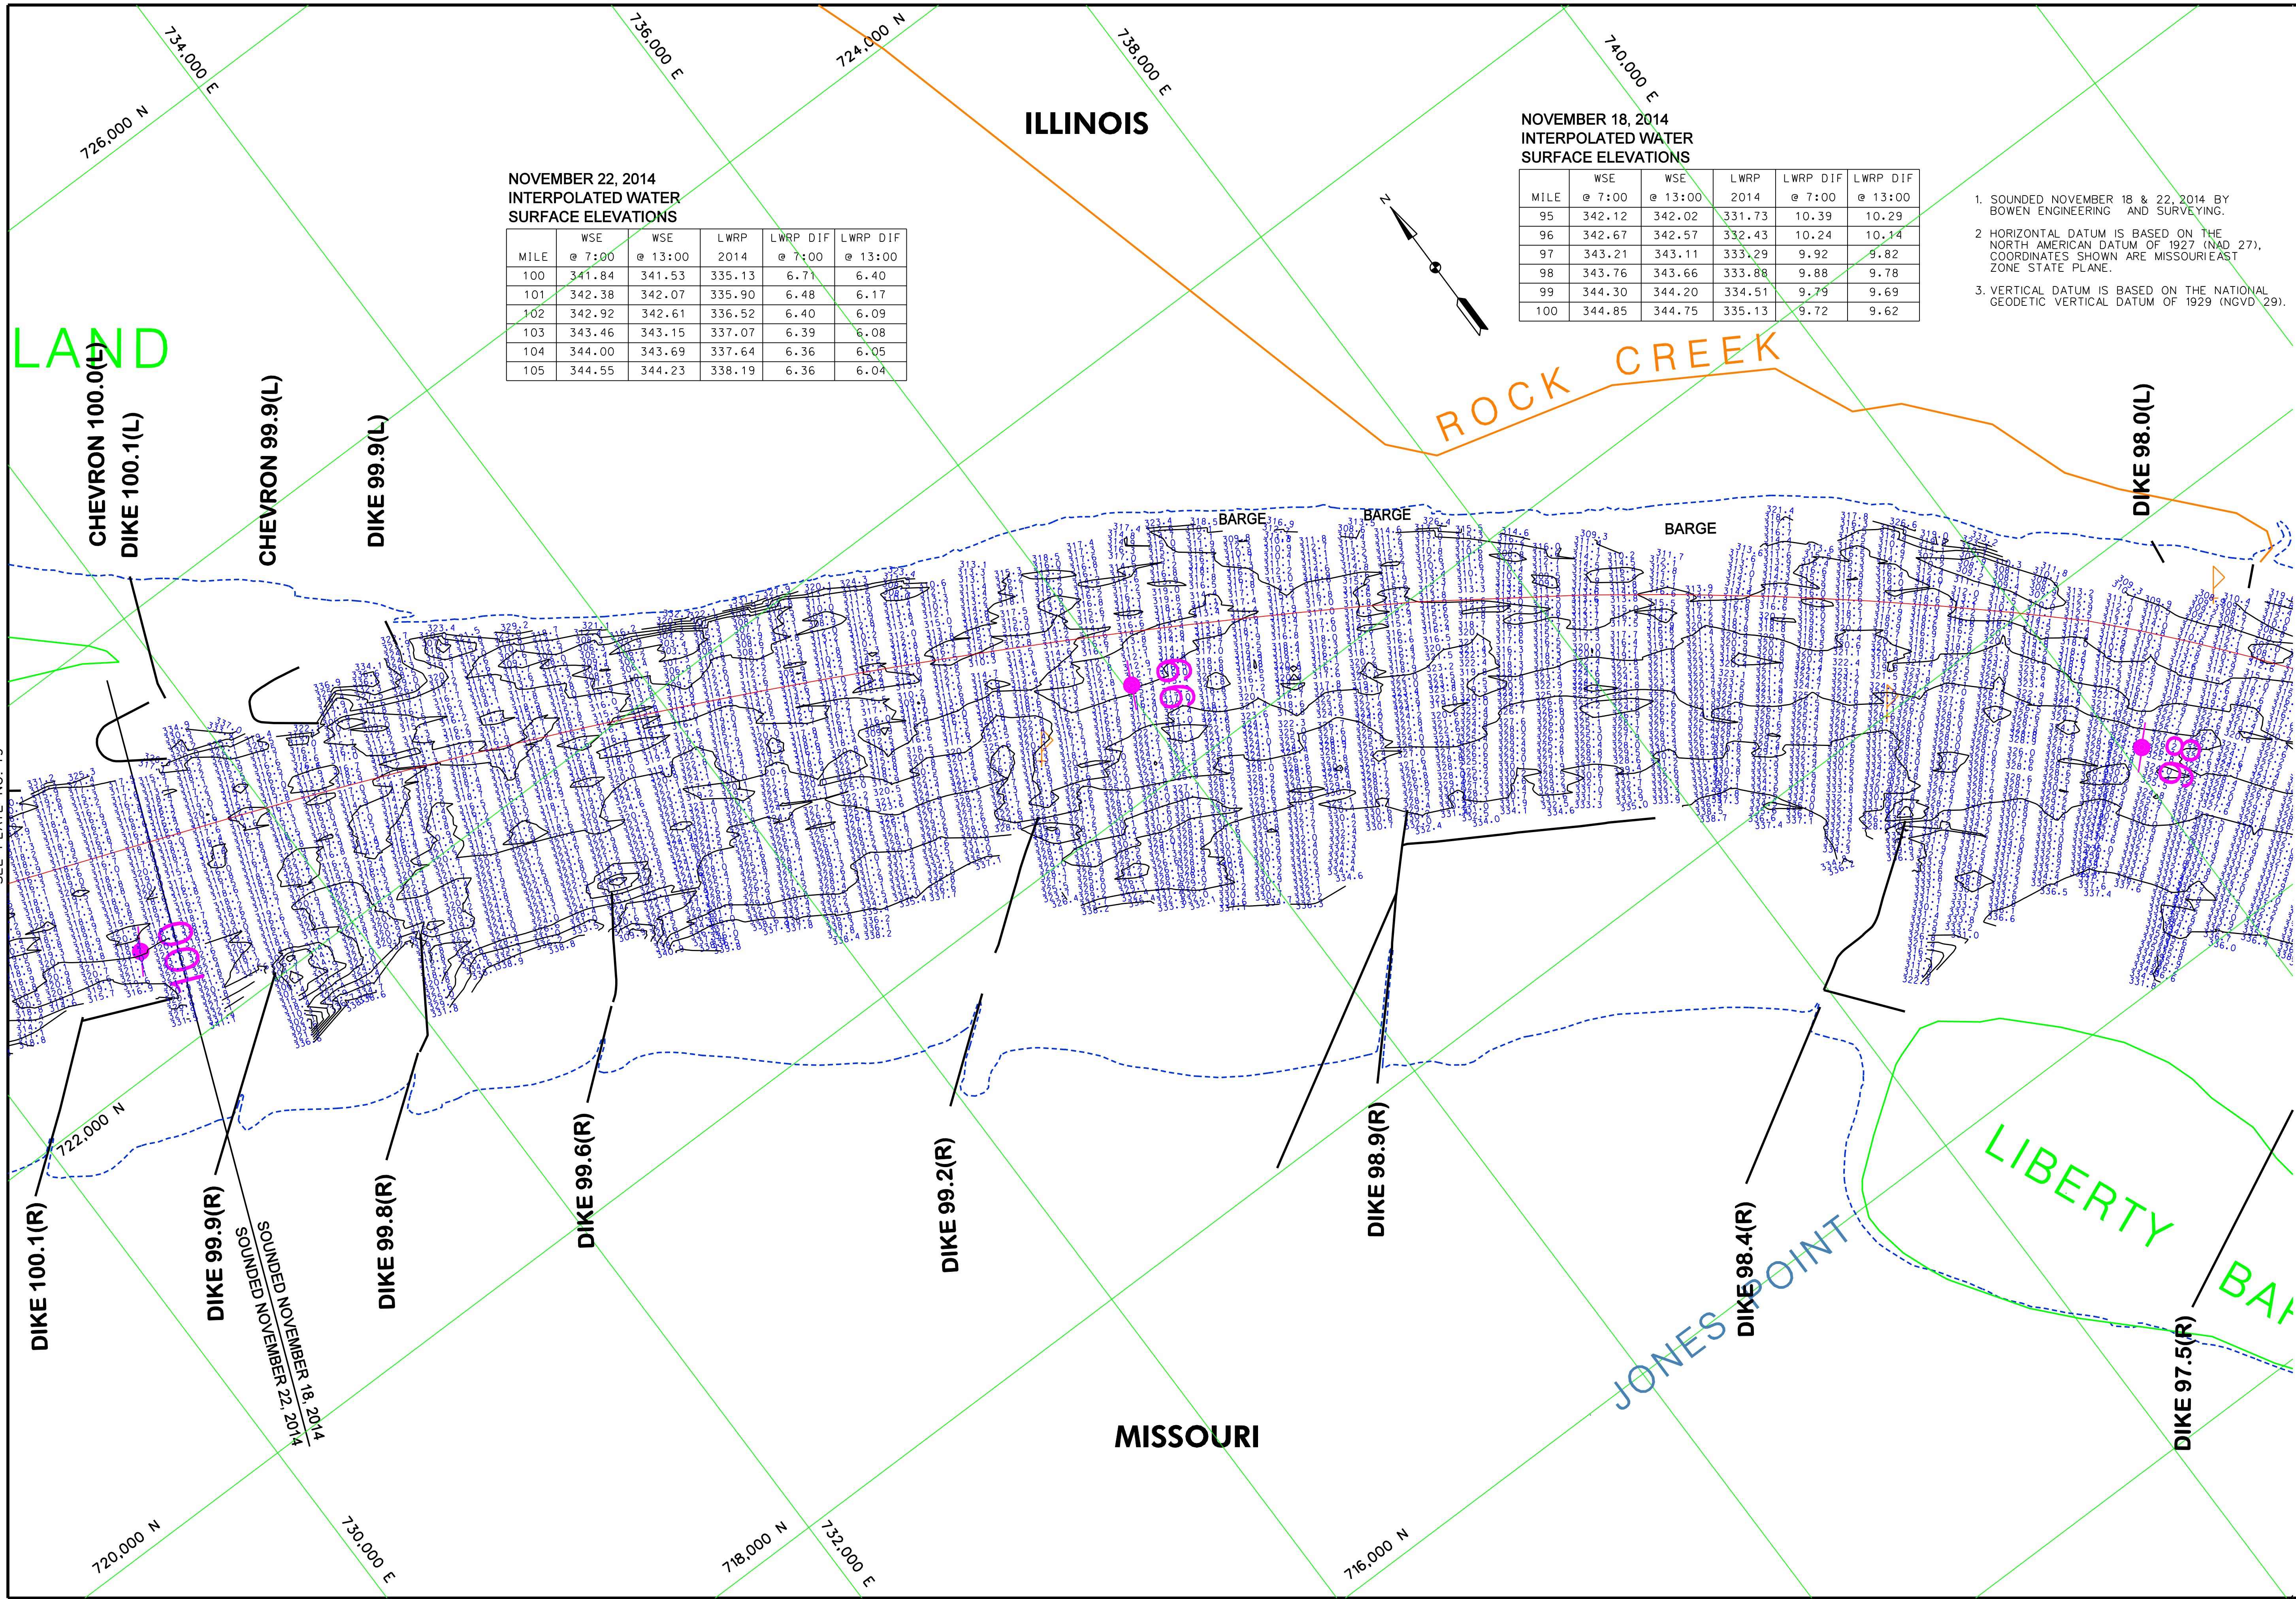

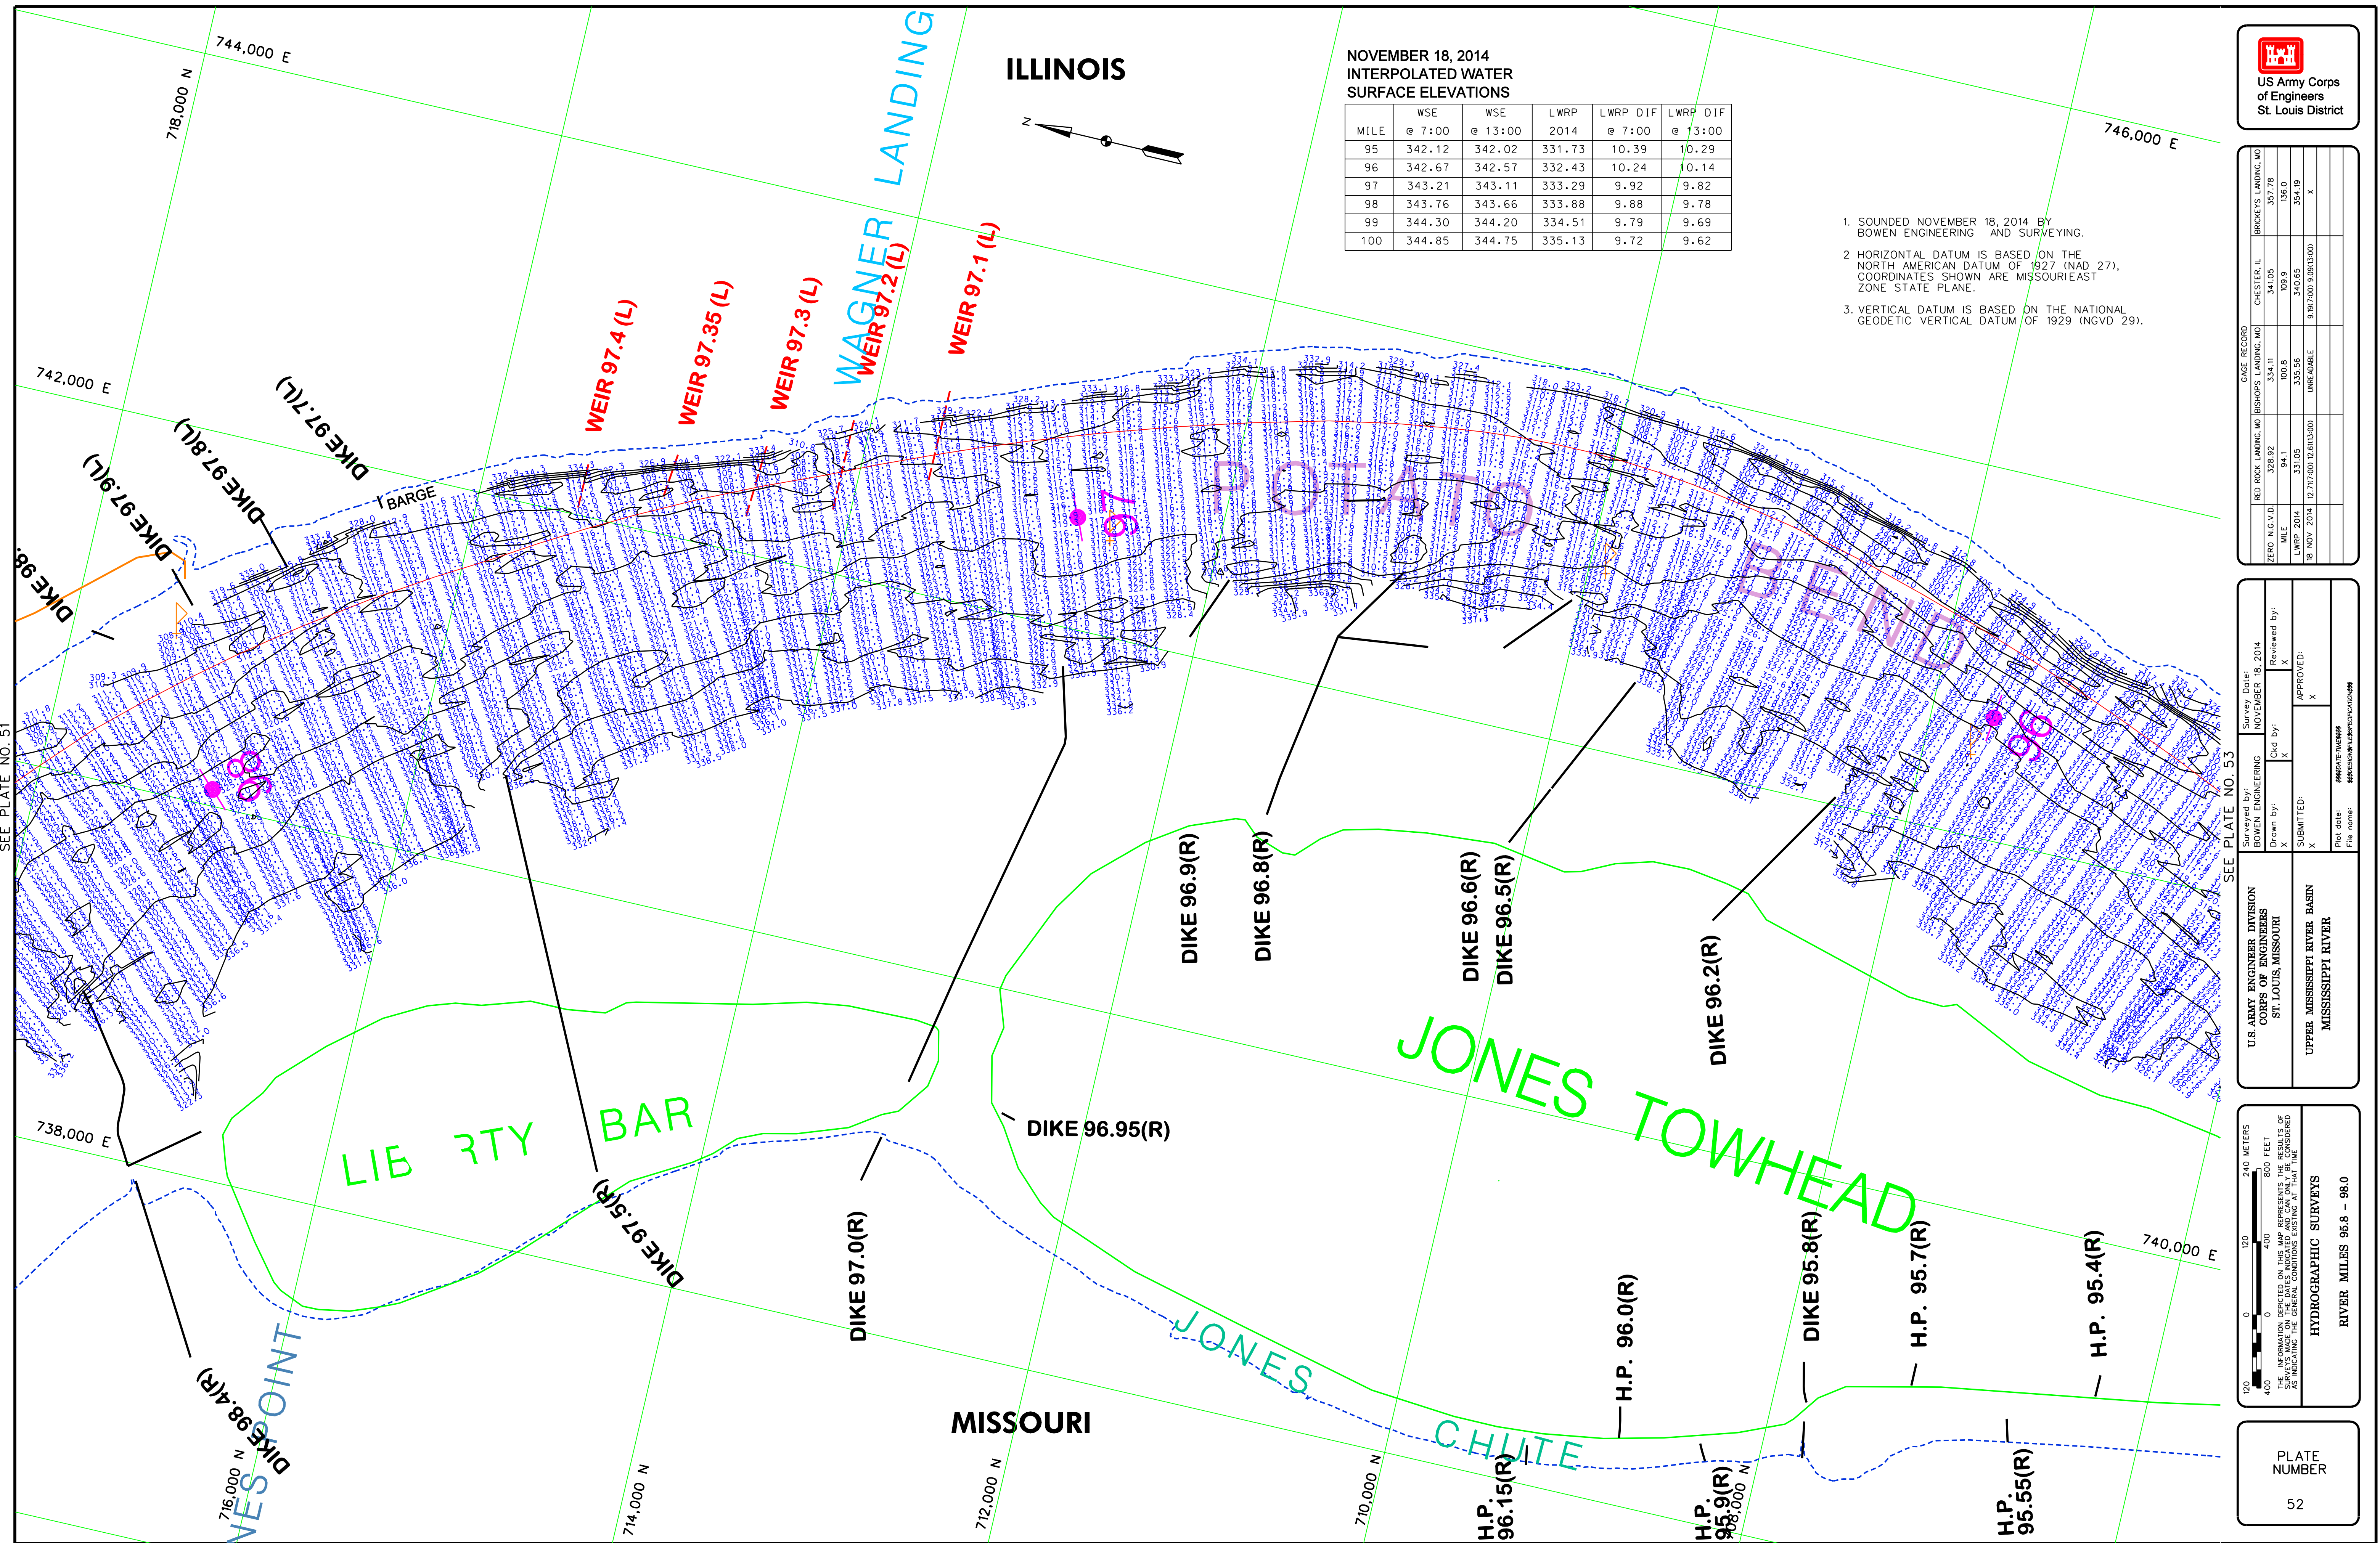

SEE PLATE NO. 52

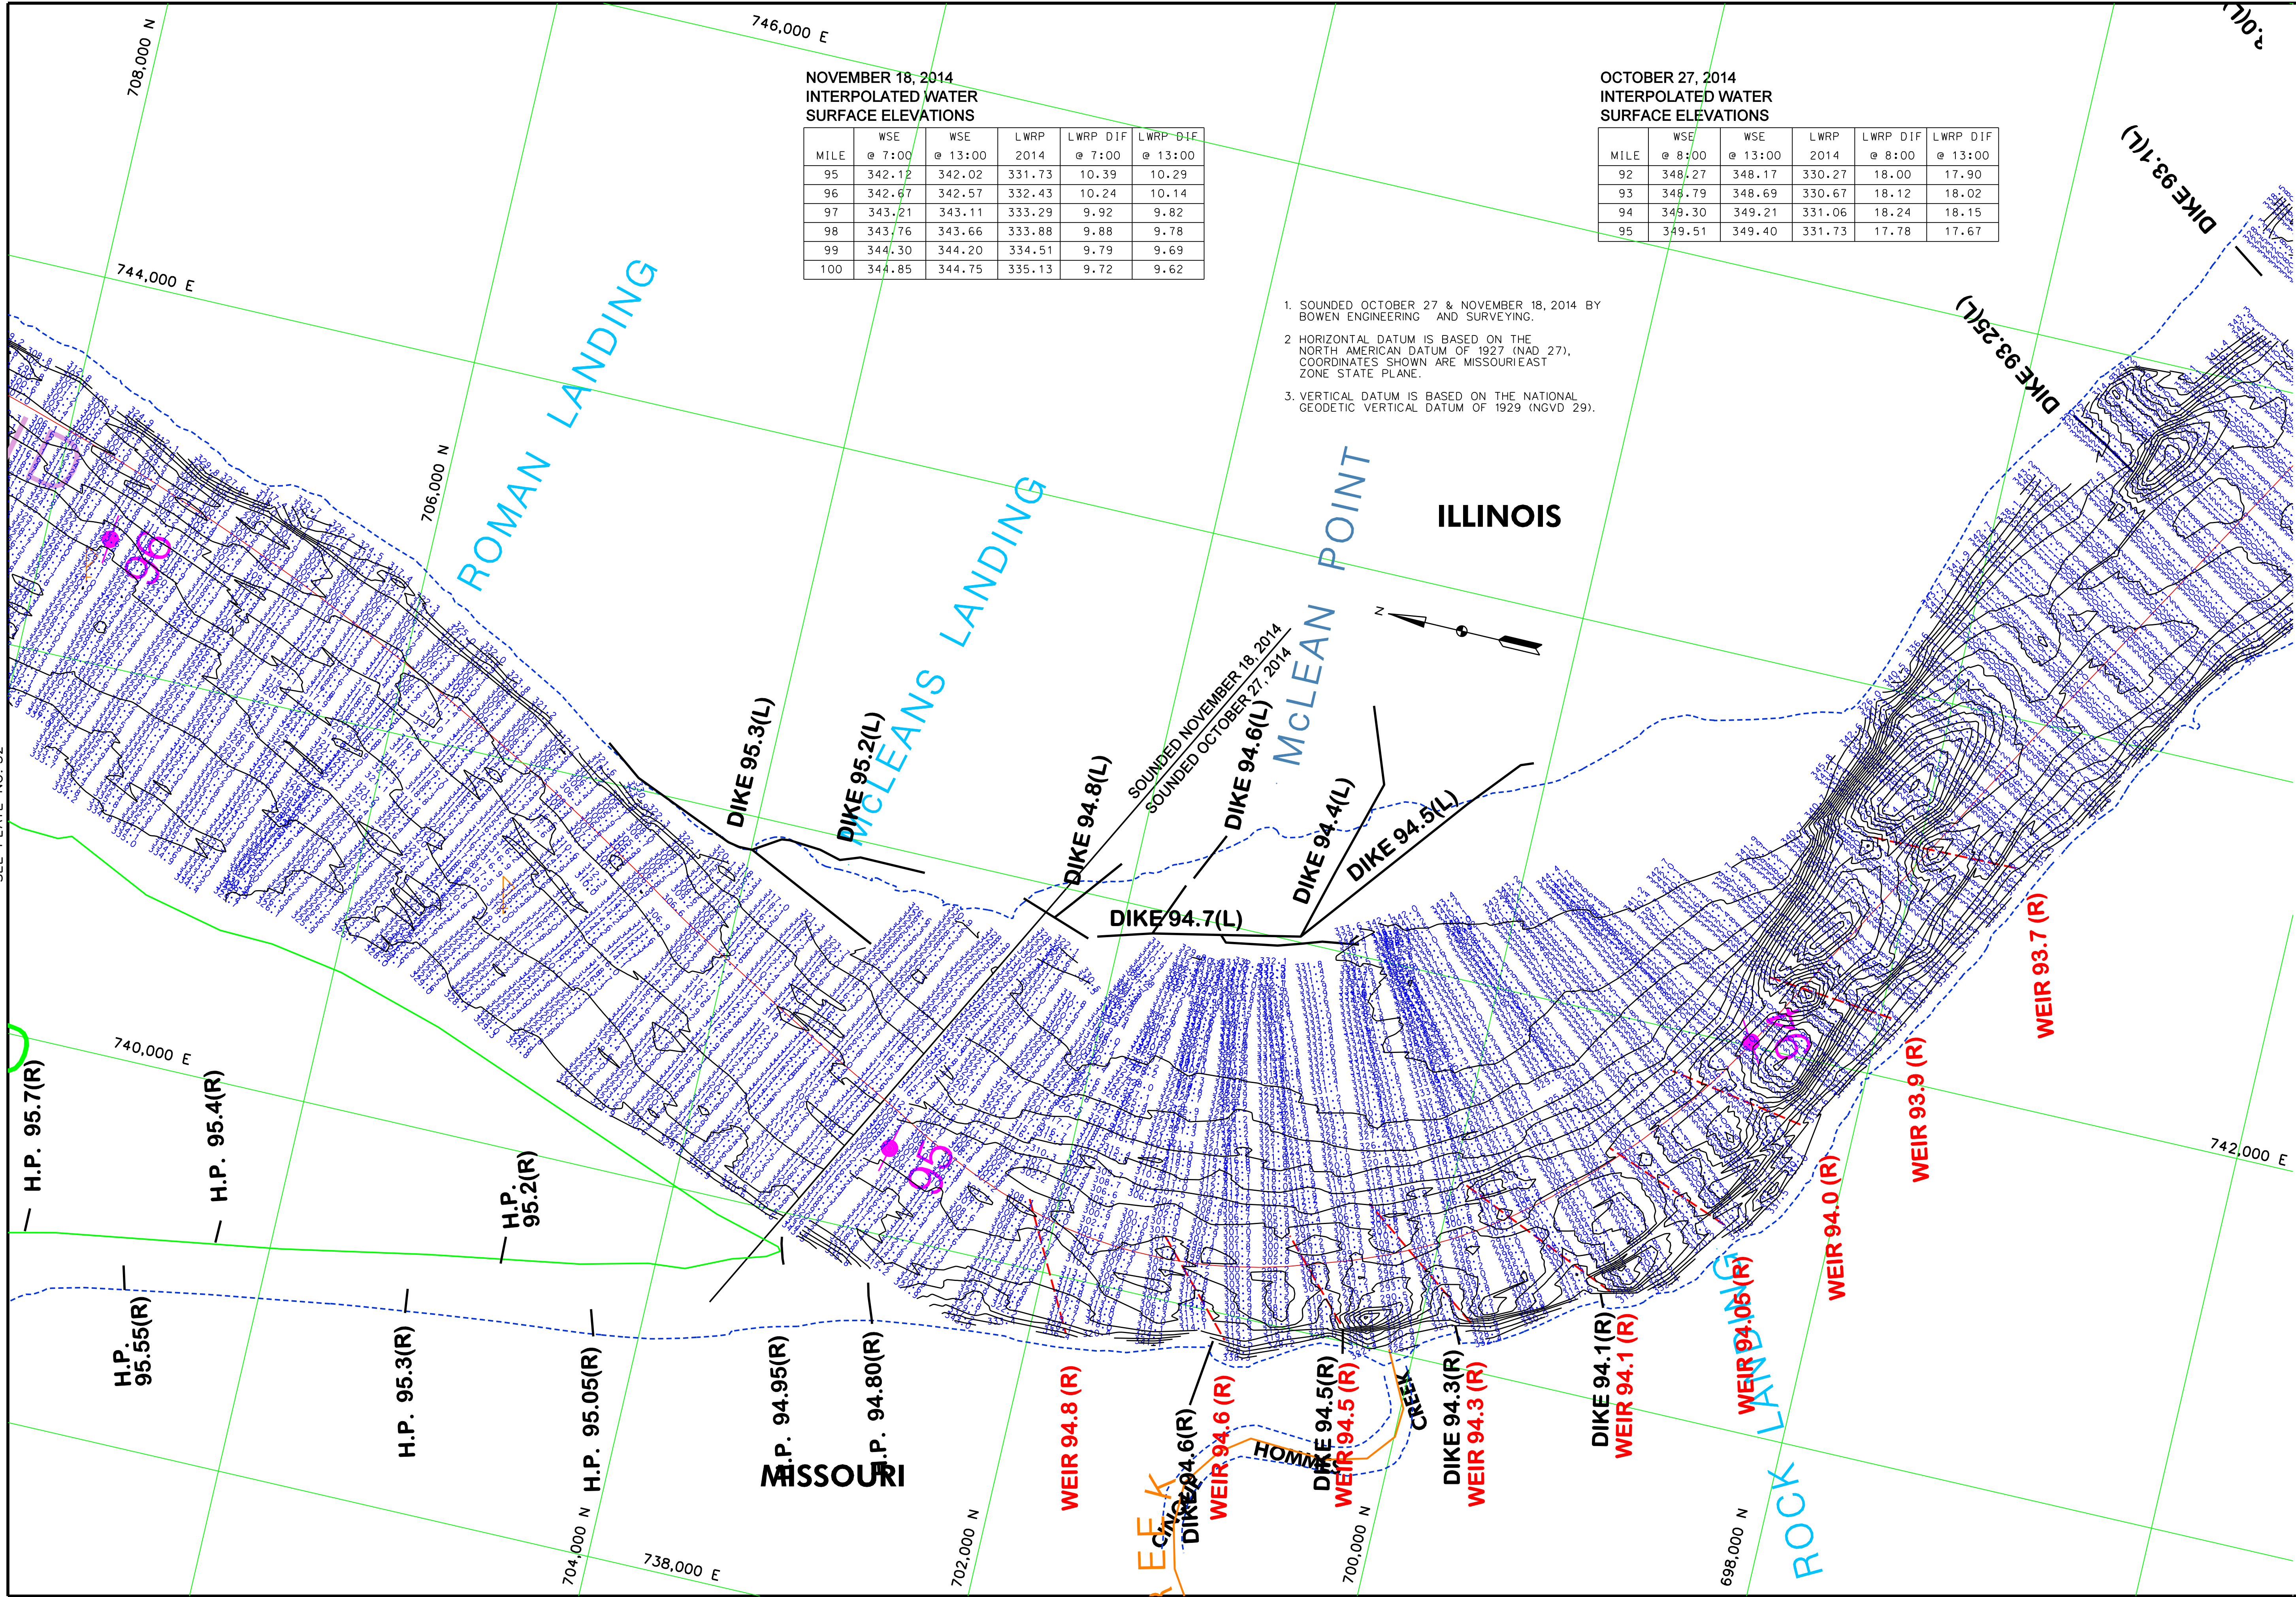

NOVEMBER 18, 2014
INTERPOLATED WATER
SURFACE ELEVATIONS

MILE	WSE @ 7:00	WSE @ 13:00	LWRP 2014	LWRP DIF @ 7:00	LWRP DIF @ 13:00
95	342.12	342.02	331.73	10.39	10.29
96	342.67	342.57	332.43	10.24	10.14
97	343.21	343.11	333.29	9.92	9.82
98	343.76	343.66	333.88	9.88	9.78
99	344.30	344.20	334.51	9.79	9.69
100	344.85	344.75	335.13	9.72	9.62

OCTOBER 27, 2014
INTERPOLATED WATER
SURFACE ELEVATIONS

MILE	WSE @ 8:00	WSE @ 13:00	LWRP 2014	LWRP DIF @ 8:00	LWRP DIF @ 13:00
92	348.27	348.17	330.27	18.00	17.90
93	348.79	348.69	330.67	18.12	18.02
94	349.30	349.21	331.06	18.24	18.15
95	349.51	349.40	331.73	17.78	17.67

1. SOUNDED OCTOBER 27 & NOVEMBER 18, 2014 BY BOWEN ENGINEERING AND SURVEYING.
2. HORIZONTAL DATUM IS BASED ON THE NORTH AMERICAN DATUM OF 1927 (NAD 27). COORDINATES SHOWN ARE MISSOURI EAST ZONE STATE PLANE.
3. VERTICAL DATUM IS BASED ON THE NATIONAL GEODETIC VERTICAL DATUM OF 1929 (NGVD 29).



CAGE RECORD	GRAND TOWER, IL	RED ROCK LANDING, MO	BISHOPS LANDING, MO	CHESTER, IL
ZERO NGVD	321.83	338.92	334.11	341.05
18 NOV 2014	X	X	X	X

U.S. ARMY ENGINEER DIVISION CORPS OF ENGINEERS ST. LOUIS, MISSOURI	Survey Date: OCT 27 & NOVEMBER 18, 2014
Drawn by: X	Checked by: X
Submitted by: X	Reviewed by: X
APPROVED: X	
U.P. MISSISSIPPI RIVER BASIN MISSISSIPPI RIVER	Plot Date: File Name:

HYDROGRAPHIC SURVEYS RIVER MILES 93.5 - 95.8
120 0 100 200 300 400 500 600 700 800 900 1000 METERS
400 0 400 800 1200 FEET
THE INFORMATION DEPICTED ON THIS MAP REPRESENTS THE RESULTS OF SURVEYS MADE ON THE DATES INDICATED AND CAN ONLY BE CONSIDERED AS INDICATING THE GENERAL CONDITIONS EXISTING AT THAT TIME.

PLATE NUMBER 53

SEE PLATE NO. 54



GAGE RECORD				
GRAND TOWER, IL	RED ROCK LANDING, MO	BISHOPS, LANDING, MO	CHESTER, IL	
ZERO N.C.V.D.	321.93	328.92	334.11	341.05
MILE	81.9	94.1	100.8	105.9
LWRP 2014	325.69	337.05	335.56	340.65

U.S. ARMY ENGINEER DIVISION CORPS OF ENGINEERS ST. LOUIS, MISSOURI	Survived by: BOWEN ENGINEERING		Survey Date: OCTOBER 24 & 27, 2014	
	Drawn by: X	Ckd by: X	Reviewed by: X	
UPPER MISSISSIPPI RIVER BASIN MISSISSIPPI RIVER	SUBMITTED: X		APPROVED: X	

120 0 120 240 METERS
400 0 400 800 FEET


THE INFORMATION DEPICTED ON THIS MAP REPRESENTS THE RESULTS OF
AS INDICATING THE GENERAL CONDITIONS EXISTING AT THAT TIME.


HYDROGRAPHIC SURVEYS

RIVER MILES 91.2 - 93.5

PLATE
NUMBER

54

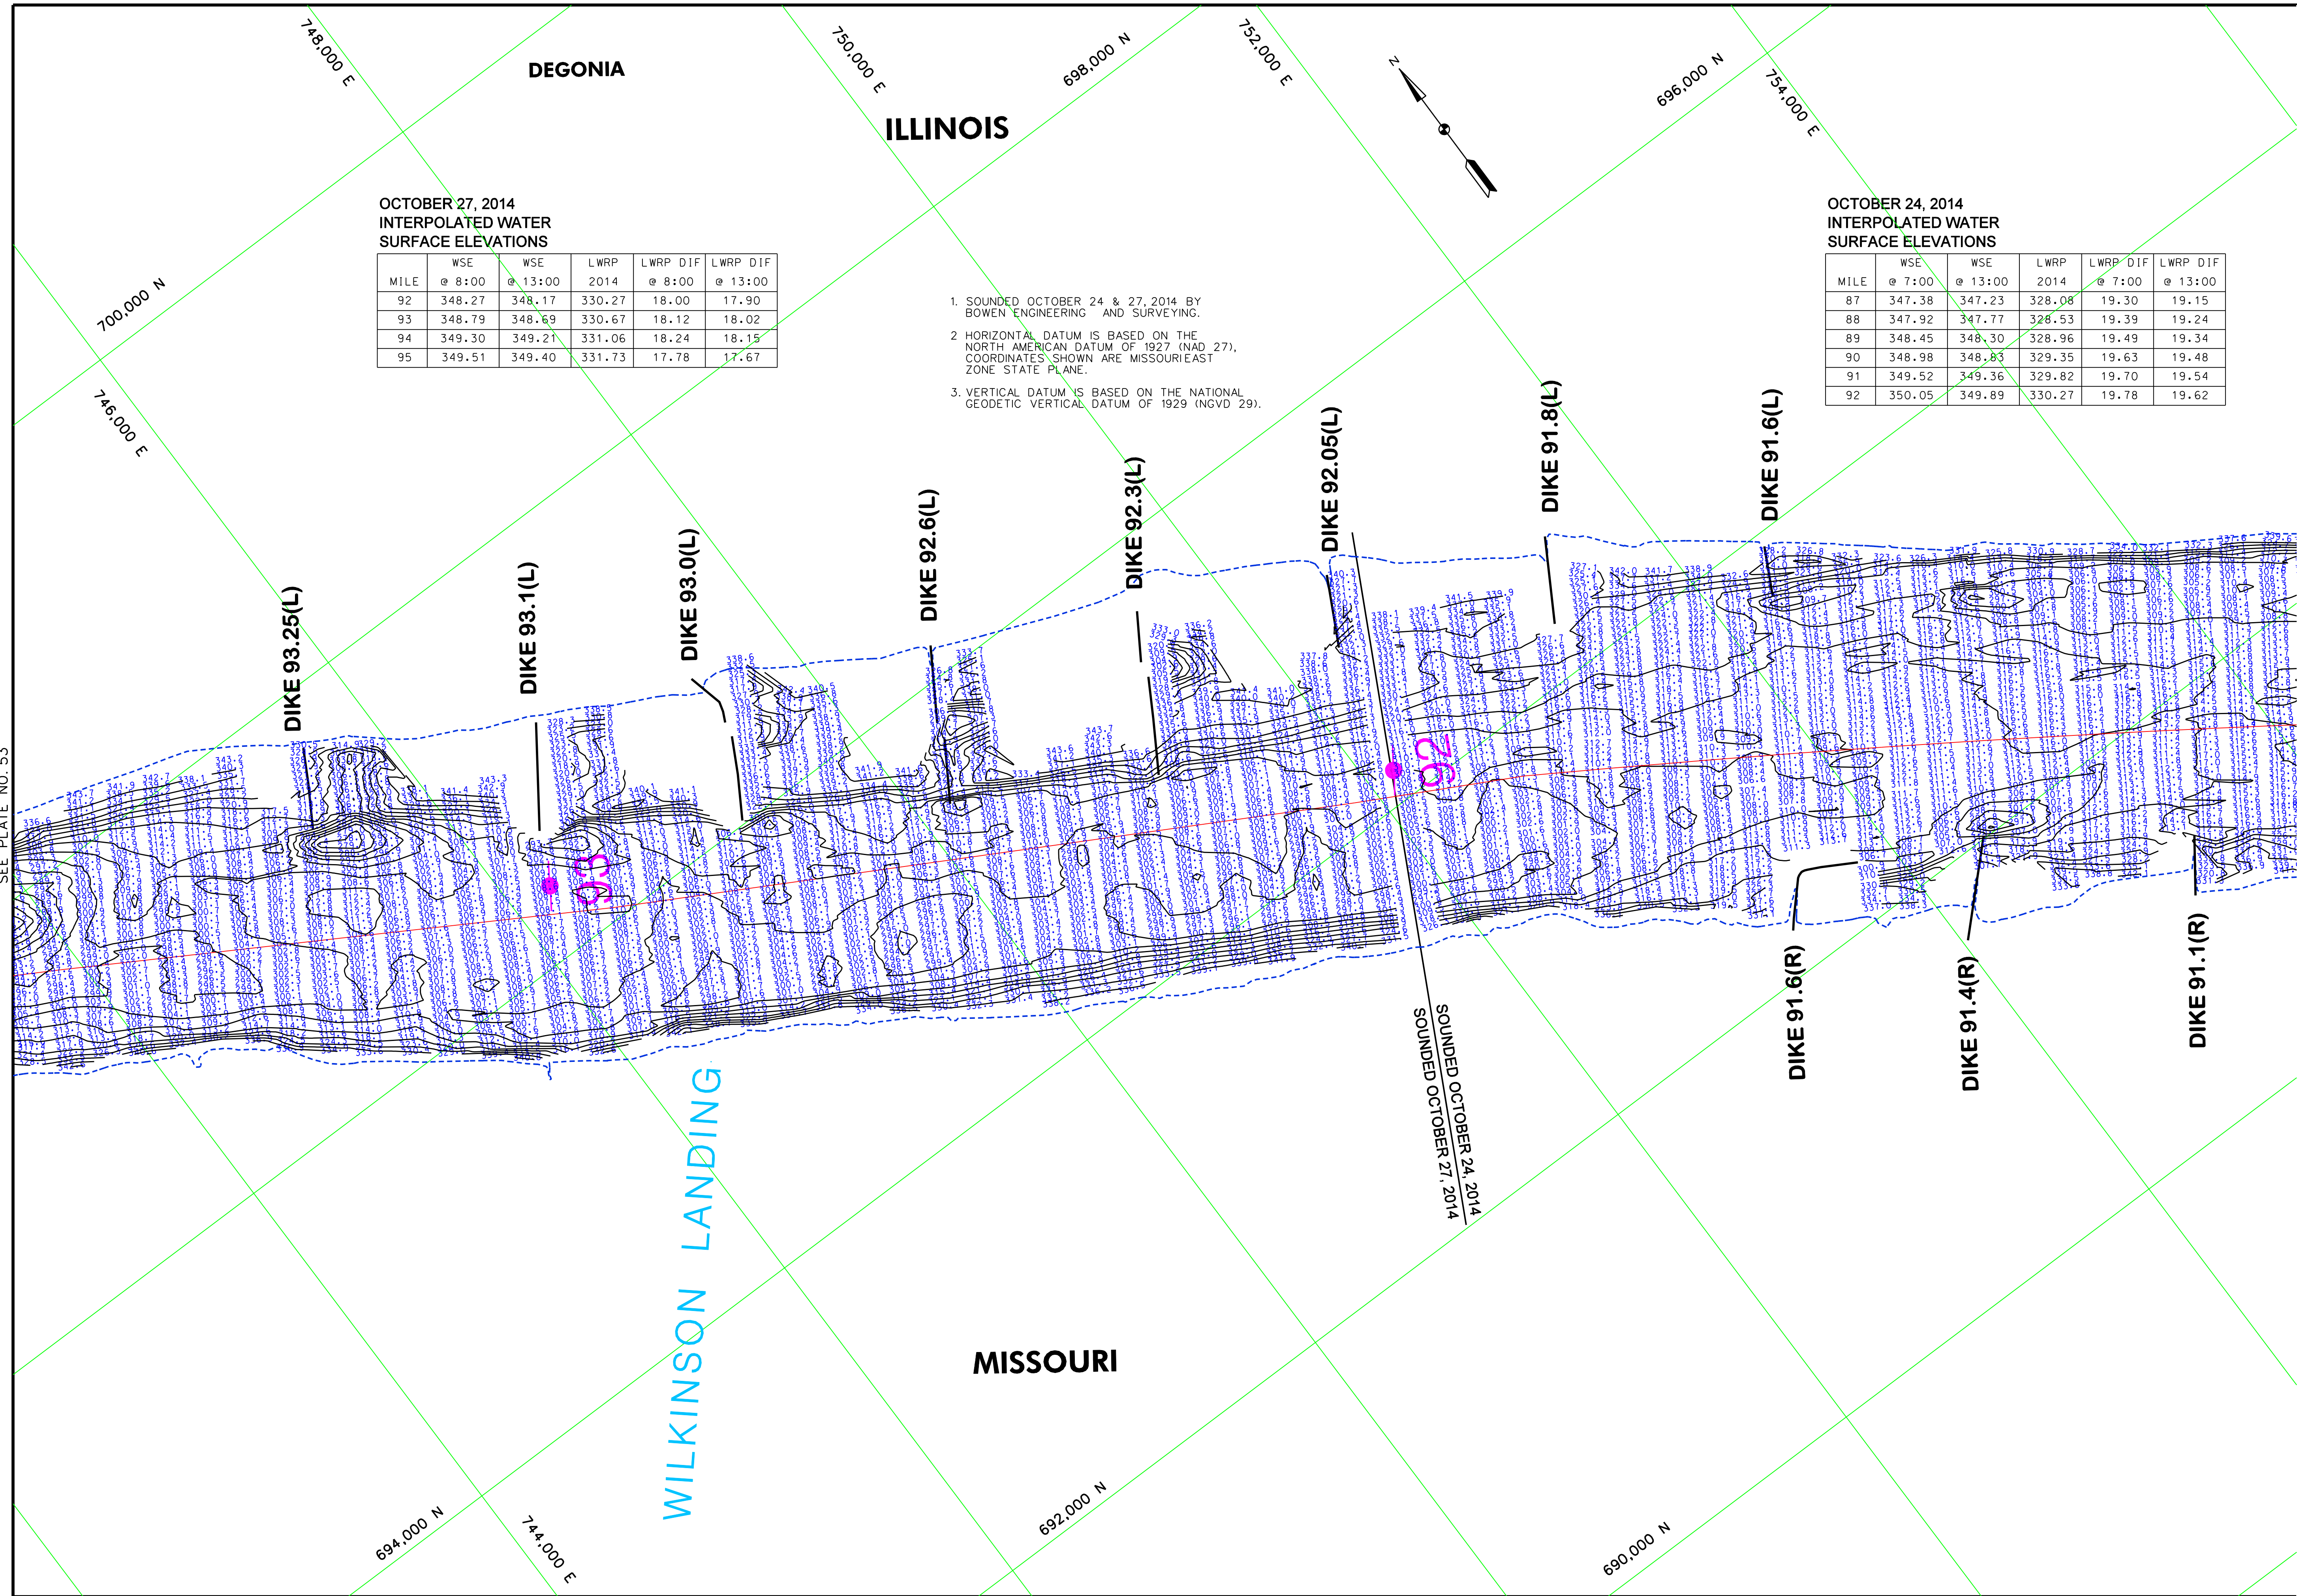

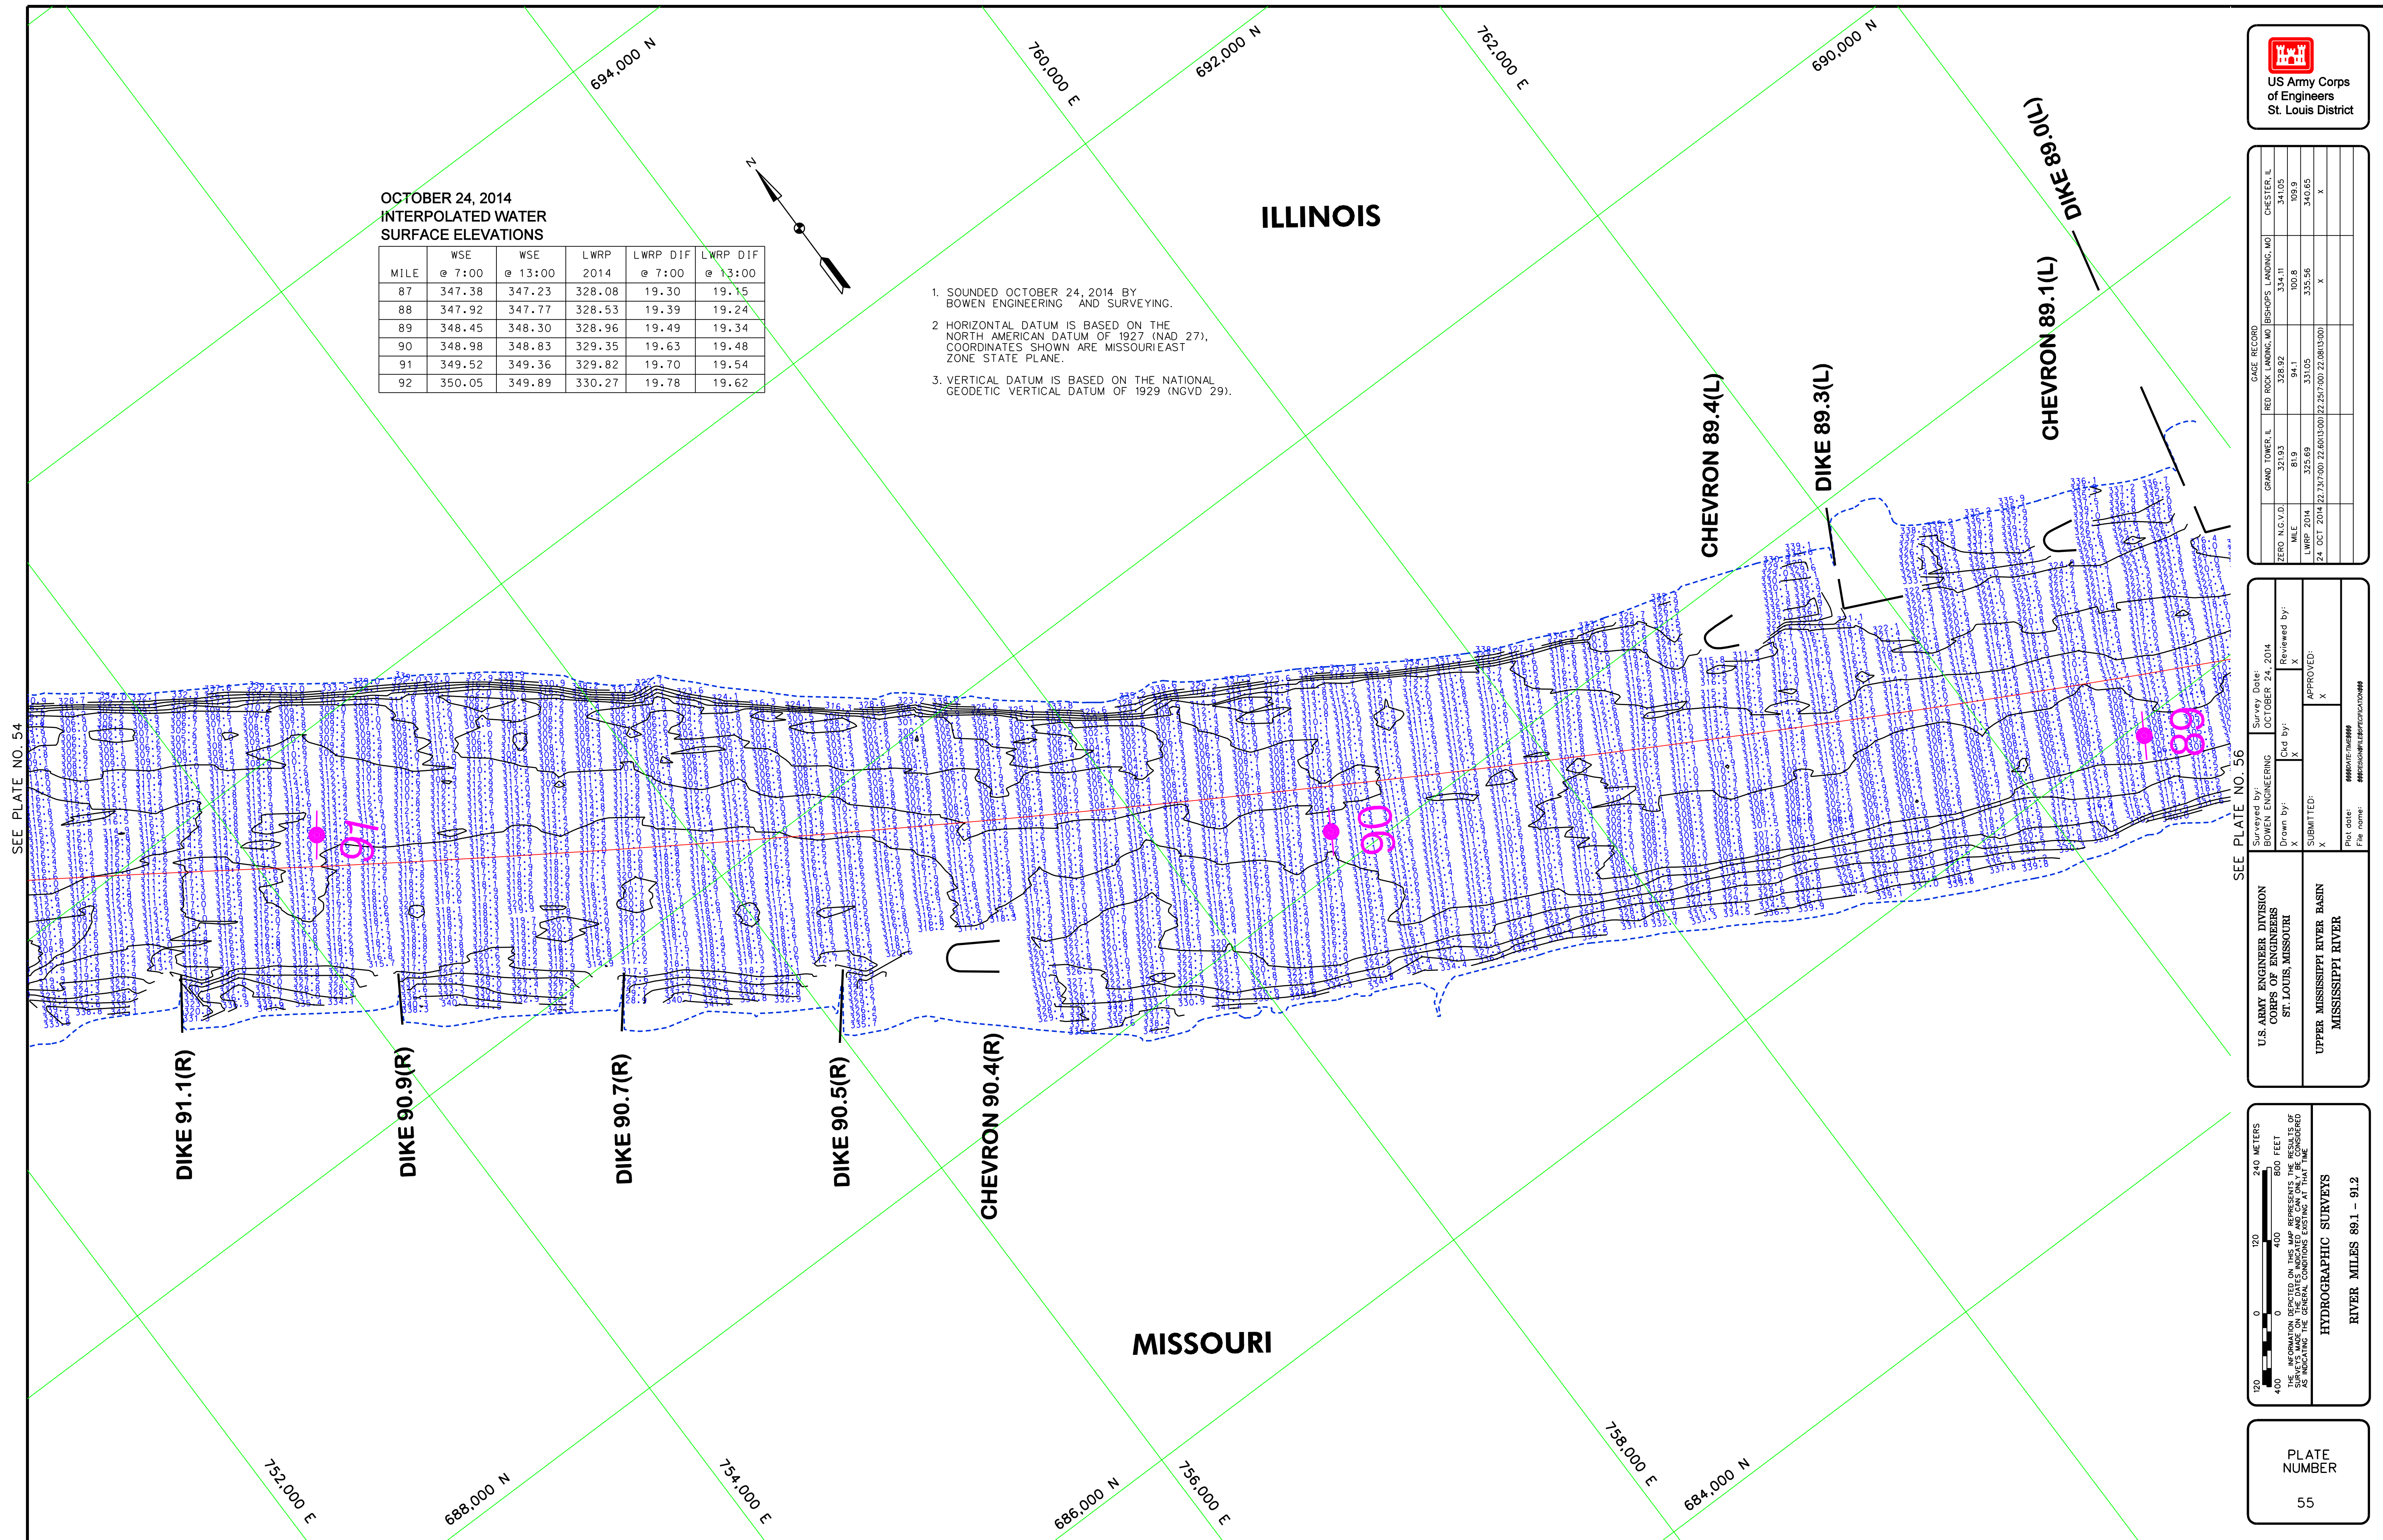[illegible]

U.S. ARMY ENGINEER DIVISION CORPS OF ENGINEERS ST. LOUIS, MISSOURI	Surveyed by: BOWEN ENGINEERING	Survey Date: OCTOBER 24, 2014
UPPER MISSISSIPPI RIVER BASIN MISSISSIPPI RIVER	Drawn by: X	Reviewed by: X
	SUBMITTED: X	
	APPROVED: X	
Plot date: ##### File name: #####\COMP\REPORT\DATA\####		

120 0 120 240 METERS
400 0 400 800 FEET


THE INFORMATION DEPICTED ON THIS MAP REPRESENTS THE RESULTS OF
AS INDICATING THE GENERAL CONDITIONS EXISTING AT THAT TIME


HYDROGRAPHIC SURVEYS

RIVER MILES 89.1 - 91.2

PLATE
NUMBER

55

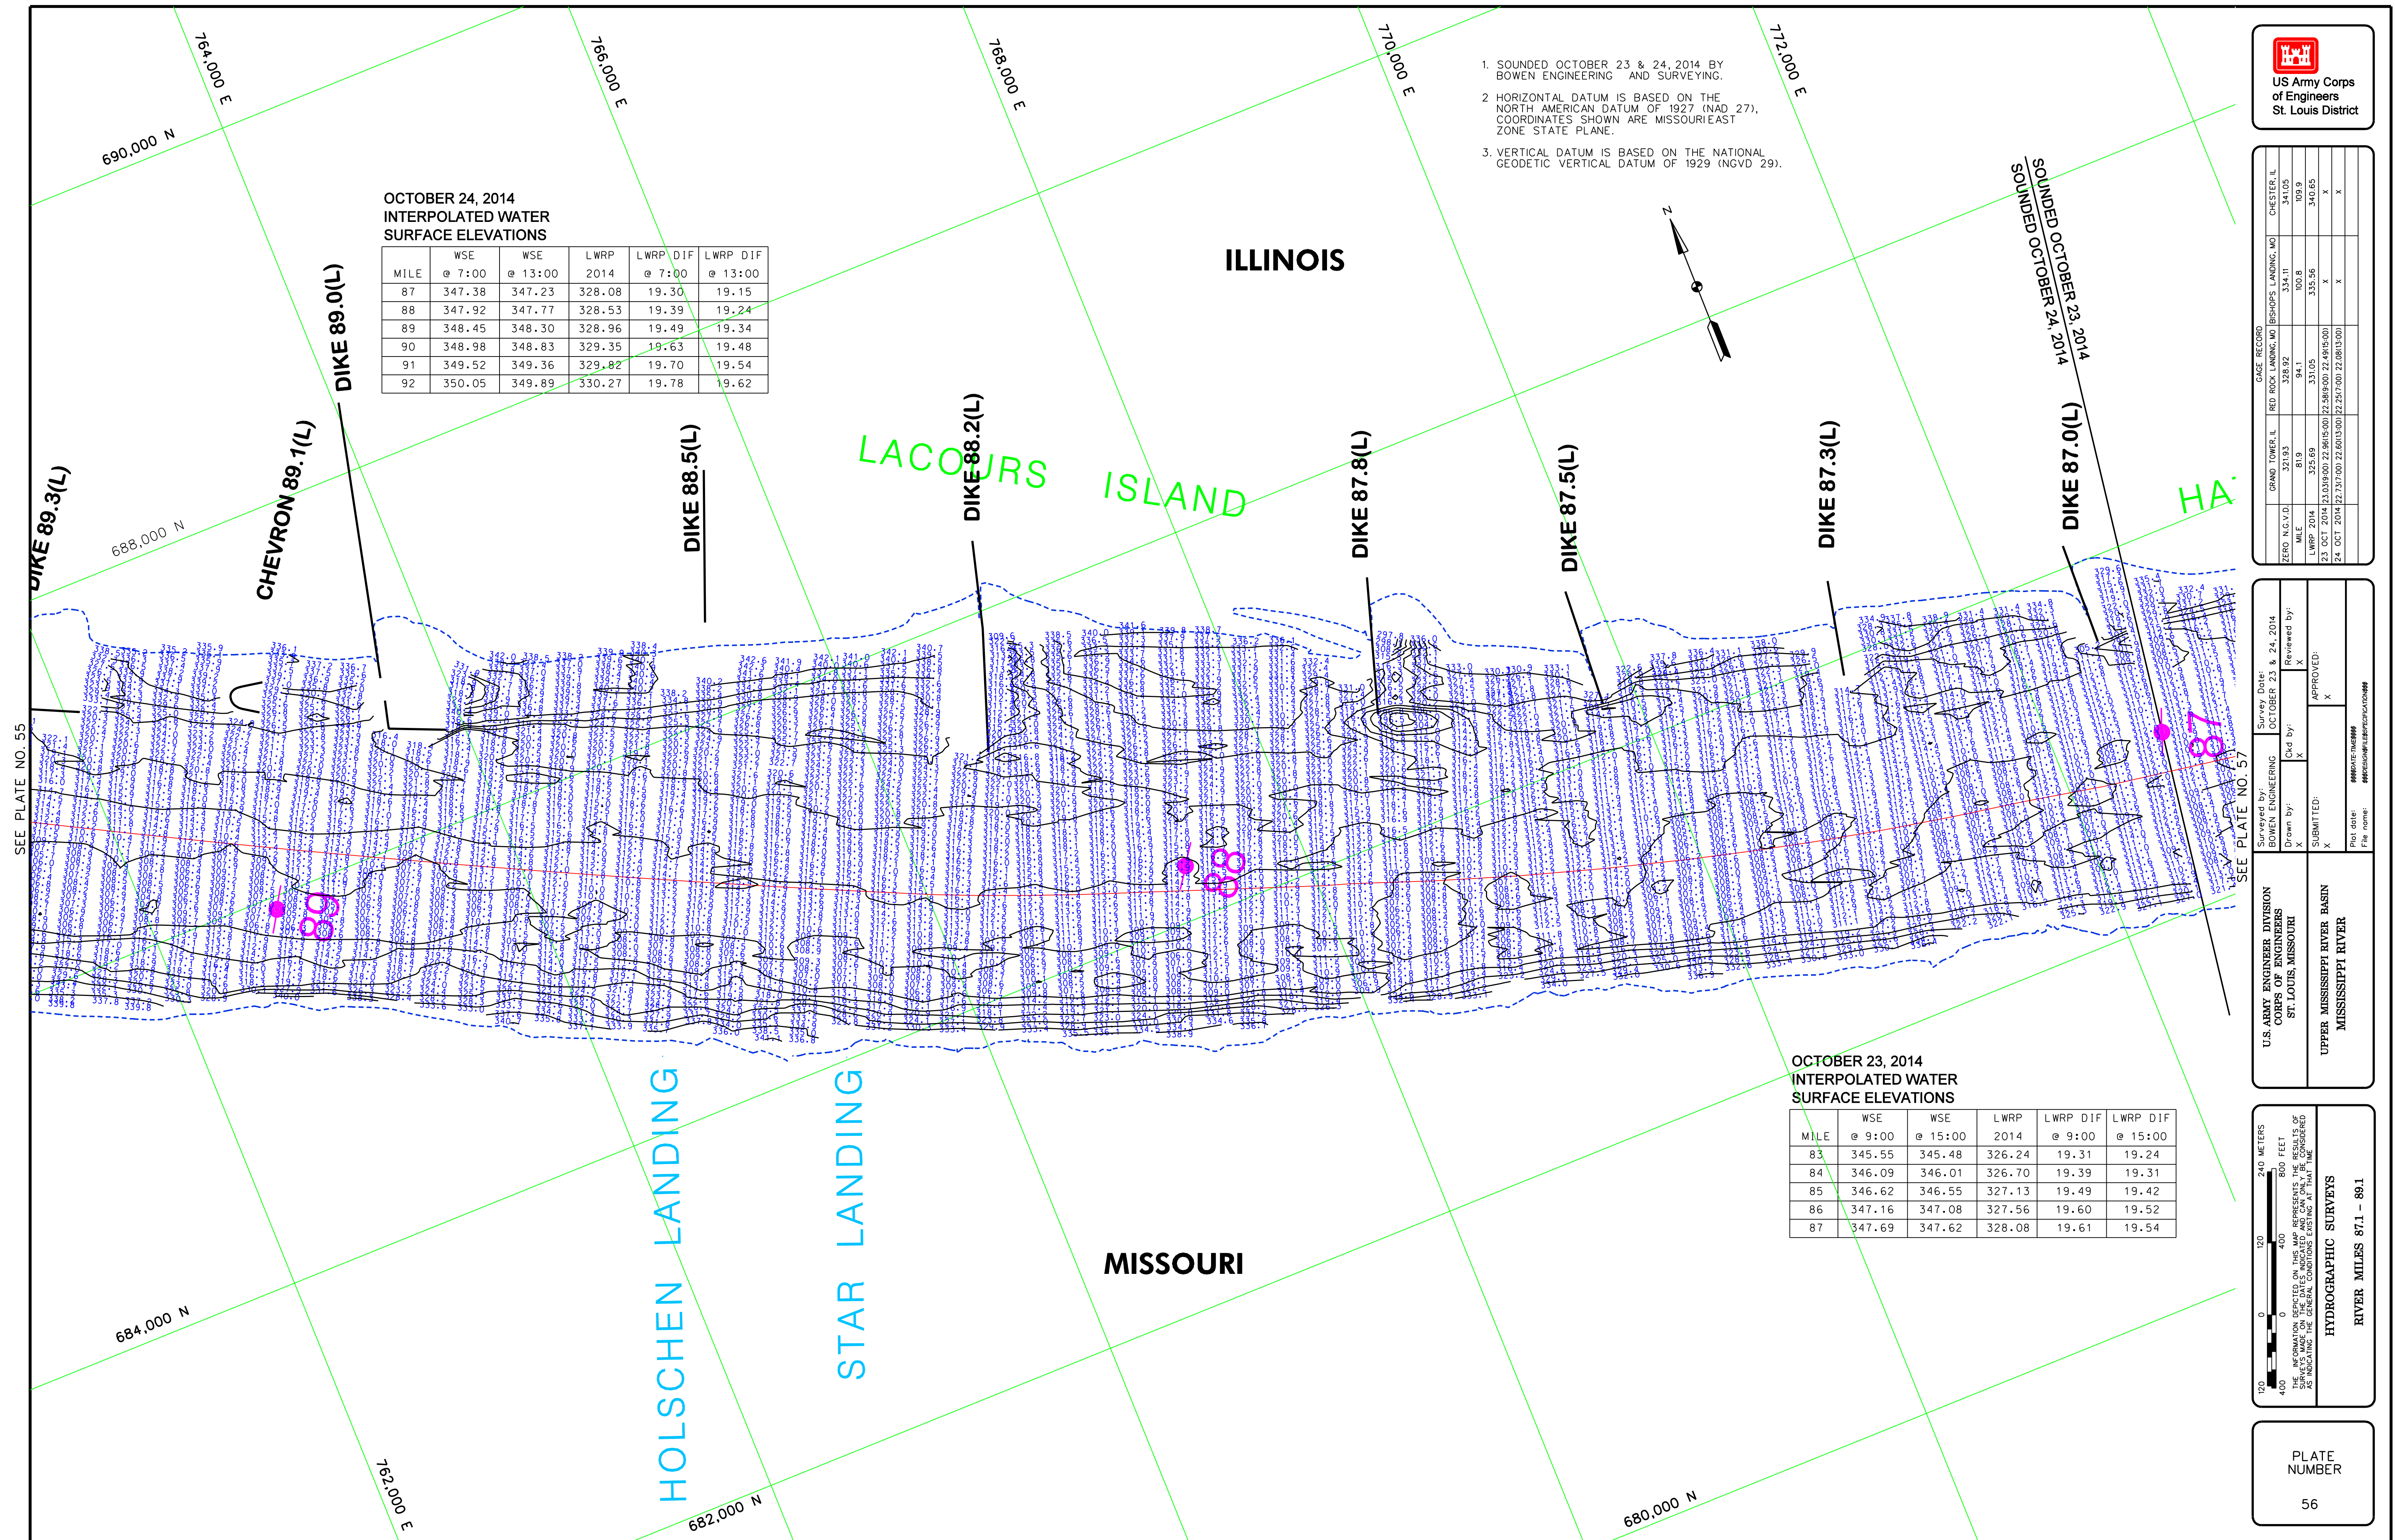

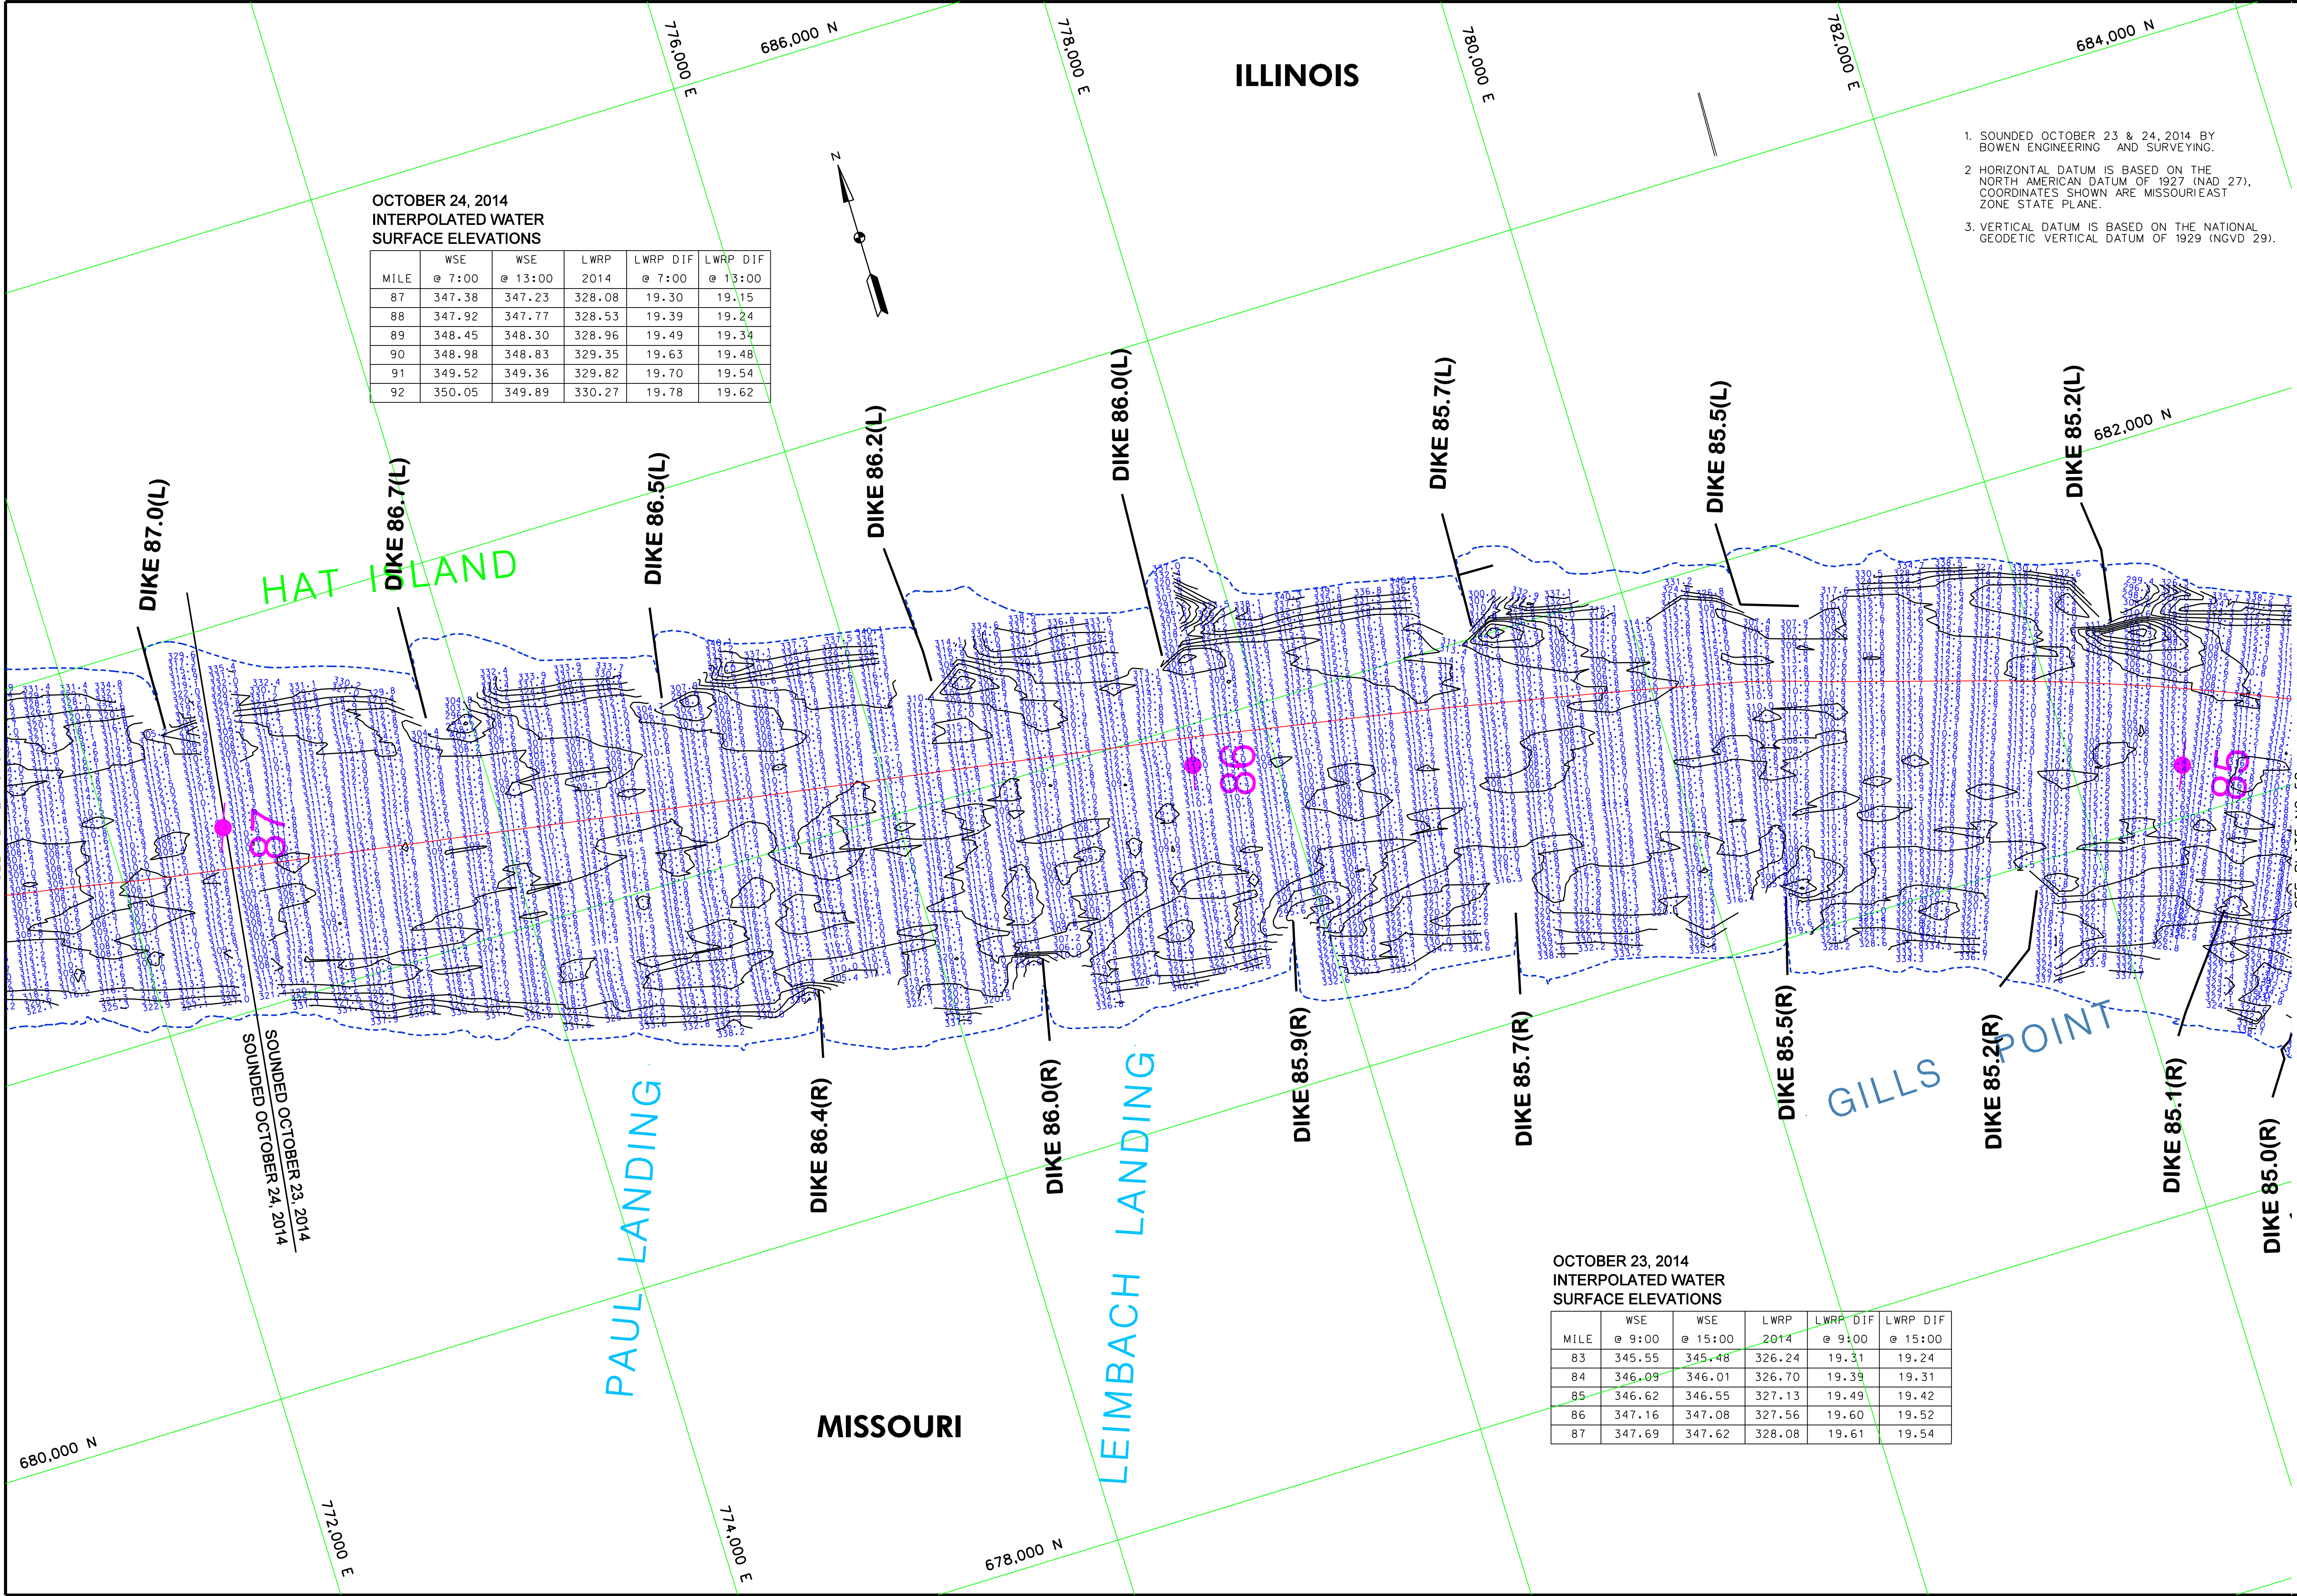

OCTOBER 24, 2014
INTERPOLATED WATER
SURFACE ELEVATIONS

MILE	WSE @ 7:00	WSE @ 13:00	LWRP 2014	LWRP DIF @ 7:00	LWRP DIF @ 13:00
87	347.38	347.23	328.08	19.30	19.15
88	347.92	347.77	328.53	19.39	19.24
89	348.45	348.30	328.96	19.49	19.34
90	348.98	348.83	329.35	19.63	19.48
91	349.52	349.36	329.82	19.70	19.54
92	350.05	349.89	330.27	19.78	19.62

OCTOBER 23, 2014
INTERPOLATED WATER
SURFACE ELEVATIONS

MILE	WSE @ 9:00	WSE @ 15:00	LWRP 2014	LWRP DIF @ 9:00	LWRP DIF @ 15:00
83	345.55	345.48	326.24	19.31	19.24
84	346.09	346.01	326.70	19.39	19.31
85	346.62	346.55	327.13	19.49	19.42
86	347.16	347.08	327.56	19.60	19.52
87	347.69	347.62	328.08	19.61	19.54

1. SOUNDED OCTOBER 23 & 24, 2014 BY BOWEN ENGINEERING AND SURVEYING.
2. HORIZONTAL DATUM IS BASED ON THE NORTH AMERICAN DATUM OF 1927 (NAD 27). COORDINATES SHOWN ARE MISSOURI EAST ZONE STATE PLANE.
3. VERTICAL DATUM IS BASED ON THE NATIONAL GEODETIC VERTICAL DATUM OF 1929 (NGVD 29).




CAGE RECORD	MOCCASH SPRINGS, MO	GRAND TOWER, IL	RED ROCK LANDING, MO	BISHOPS LANDING, MO
ZERO N.G.V.D.	313.59	321.03	328.92	334.31
MILE	86.3	81.8	84	80.8
LWRP 2014	37.24	325.89	33.05	335.56

U.S. ARMY ENGINEER DIVISION CORPS OF ENGINEERS ST. LOUIS, MISSOURI	Surveyed by: BOWEN ENGINEERING	Survey Date: OCTOBER 23 & 24, 2014
	Drawn by: X	Reviewed by: X
UPPER MISSISSIPPI RIVER BASIN MISSISSIPPI RIVER	Submitted: X	Approved: X
	Plot Date: File Name:	##PROJECT## ##PROJECT##

120 400 800 1200 0 100 200 14

SEE PLATE NO. 57

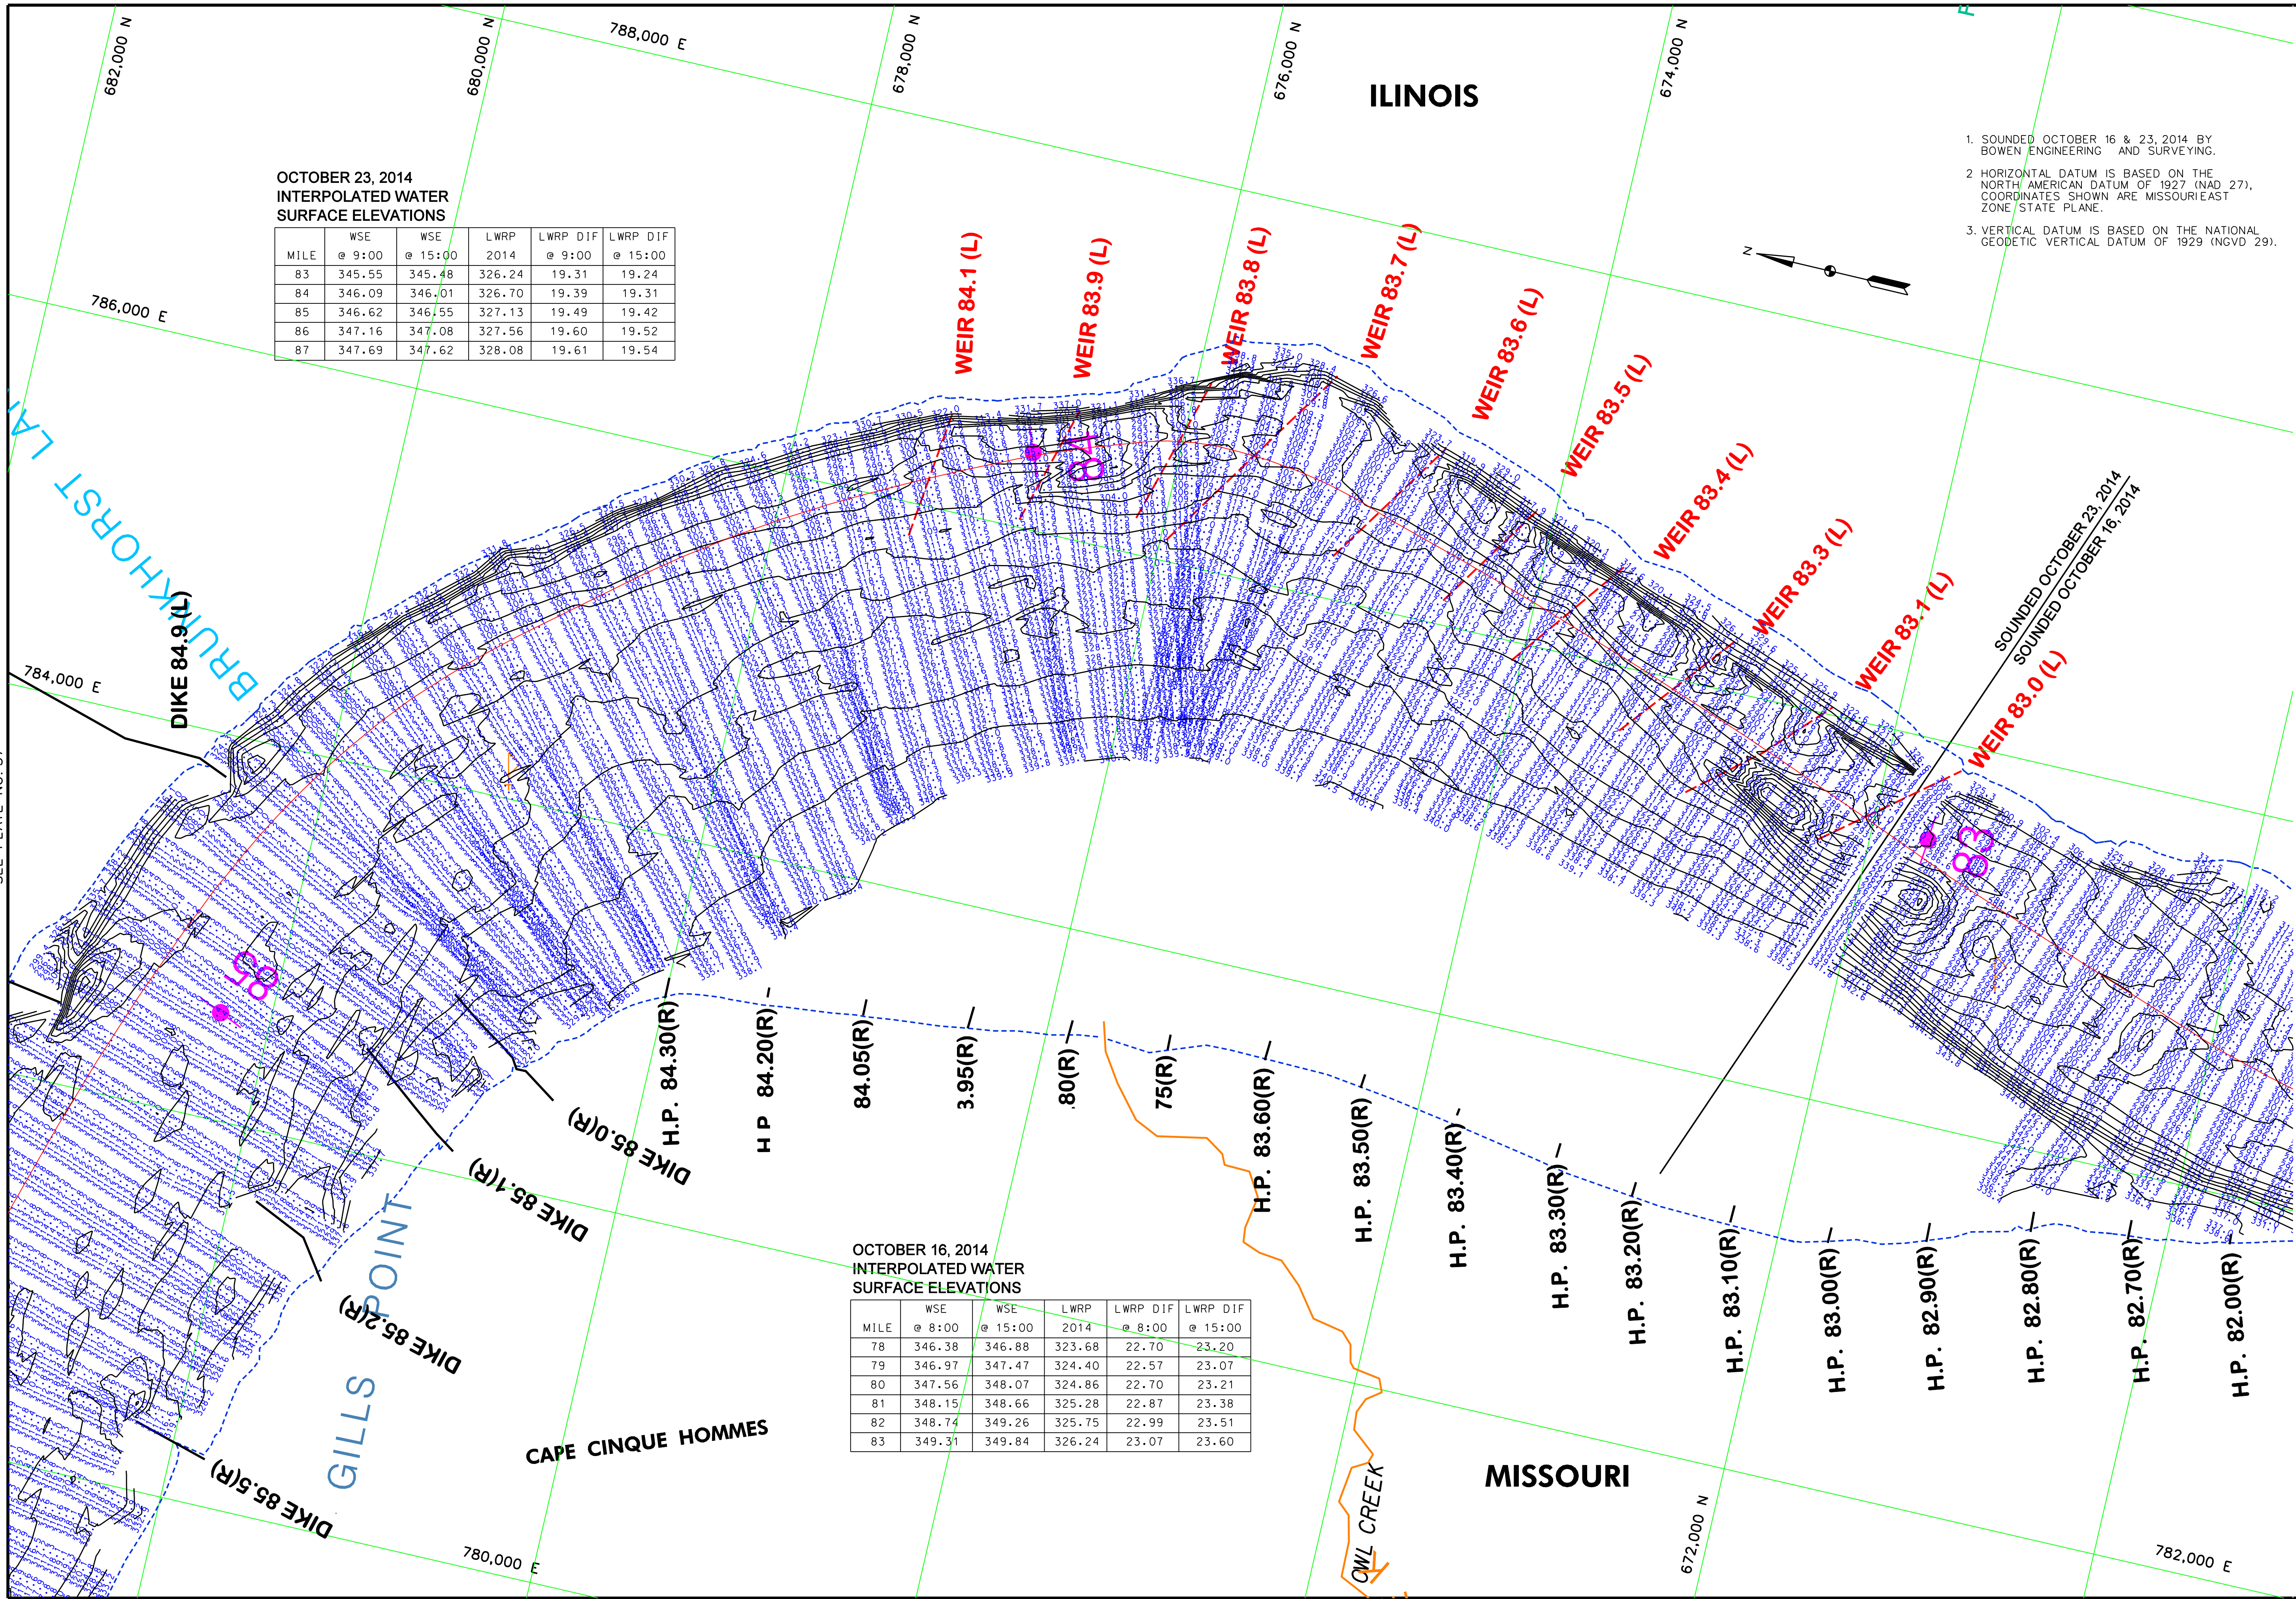

OCTOBER 23, 2014
INTERPOLATED WATER
SURFACE ELEVATIONS

MILE	WSE @ 9:00	WSE @ 15:00	LWRP 2014	LWRP DIF @ 9:00	LWRP DIF @ 15:00
83	345.55	345.48	326.24	19.31	19.24
84	346.09	346.01	326.70	19.39	19.31
85	346.62	346.55	327.13	19.49	19.42
86	347.16	347.08	327.56	19.60	19.52
87	347.69	347.62	328.08	19.61	19.54

OCTOBER 16, 2014
INTERPOLATED WATER
SURFACE ELEVATIONS

MILE	WSE @ 8:00	WSE @ 15:00	LWRP 2014	LWRP DIF @ 8:00	LWRP DIF @ 15:00
78	346.38	346.88	323.68	22.70	23.20
79	346.97	347.47	324.40	22.57	23.07
80	347.56	348.07	324.86	22.70	23.21
81	348.15	348.66	325.28	22.87	23.38
82	348.74	349.26	325.75	22.99	23.51
83	349.31	349.84	326.24	23.07	23.60

1. SOUNDED OCTOBER 16 & 23, 2014 BY BOWEN ENGINEERING AND SURVEYING.
2. HORIZONTAL DATUM IS BASED ON THE NORTH AMERICAN DATUM OF 1927 (NAD 27). COORDINATES SHOWN ARE MISSOURI EAST ZONE / STATE PLANE.
3. VERTICAL DATUM IS BASED ON THE NATIONAL GEODETIC VERTICAL DATUM OF 1929 (NGVD 29).





SEE PLATE NO. 59

U.S. ARMY ENGINEER DIVISION CORPS OF ENGINEERS ST. LOUIS, MISSOURI	BOWEN, ENGINEERING	OCTOBER 16 & 23, 2014		
	Drawn by: X	Checked by: X	Reviewed by: X	
UPPER MISSISSIPPI RIVER BASIN MISSISSIPPI RIVER	SUBMITTED: X	APPROVED: X		
	Plot date: #####DATE/TIME#### File name: #####DESCRIPTION/FILE/PROJECT/DATE####			

HYDROGRAPHIC SURVEYS RIVER MILES 82.7 - 85.0

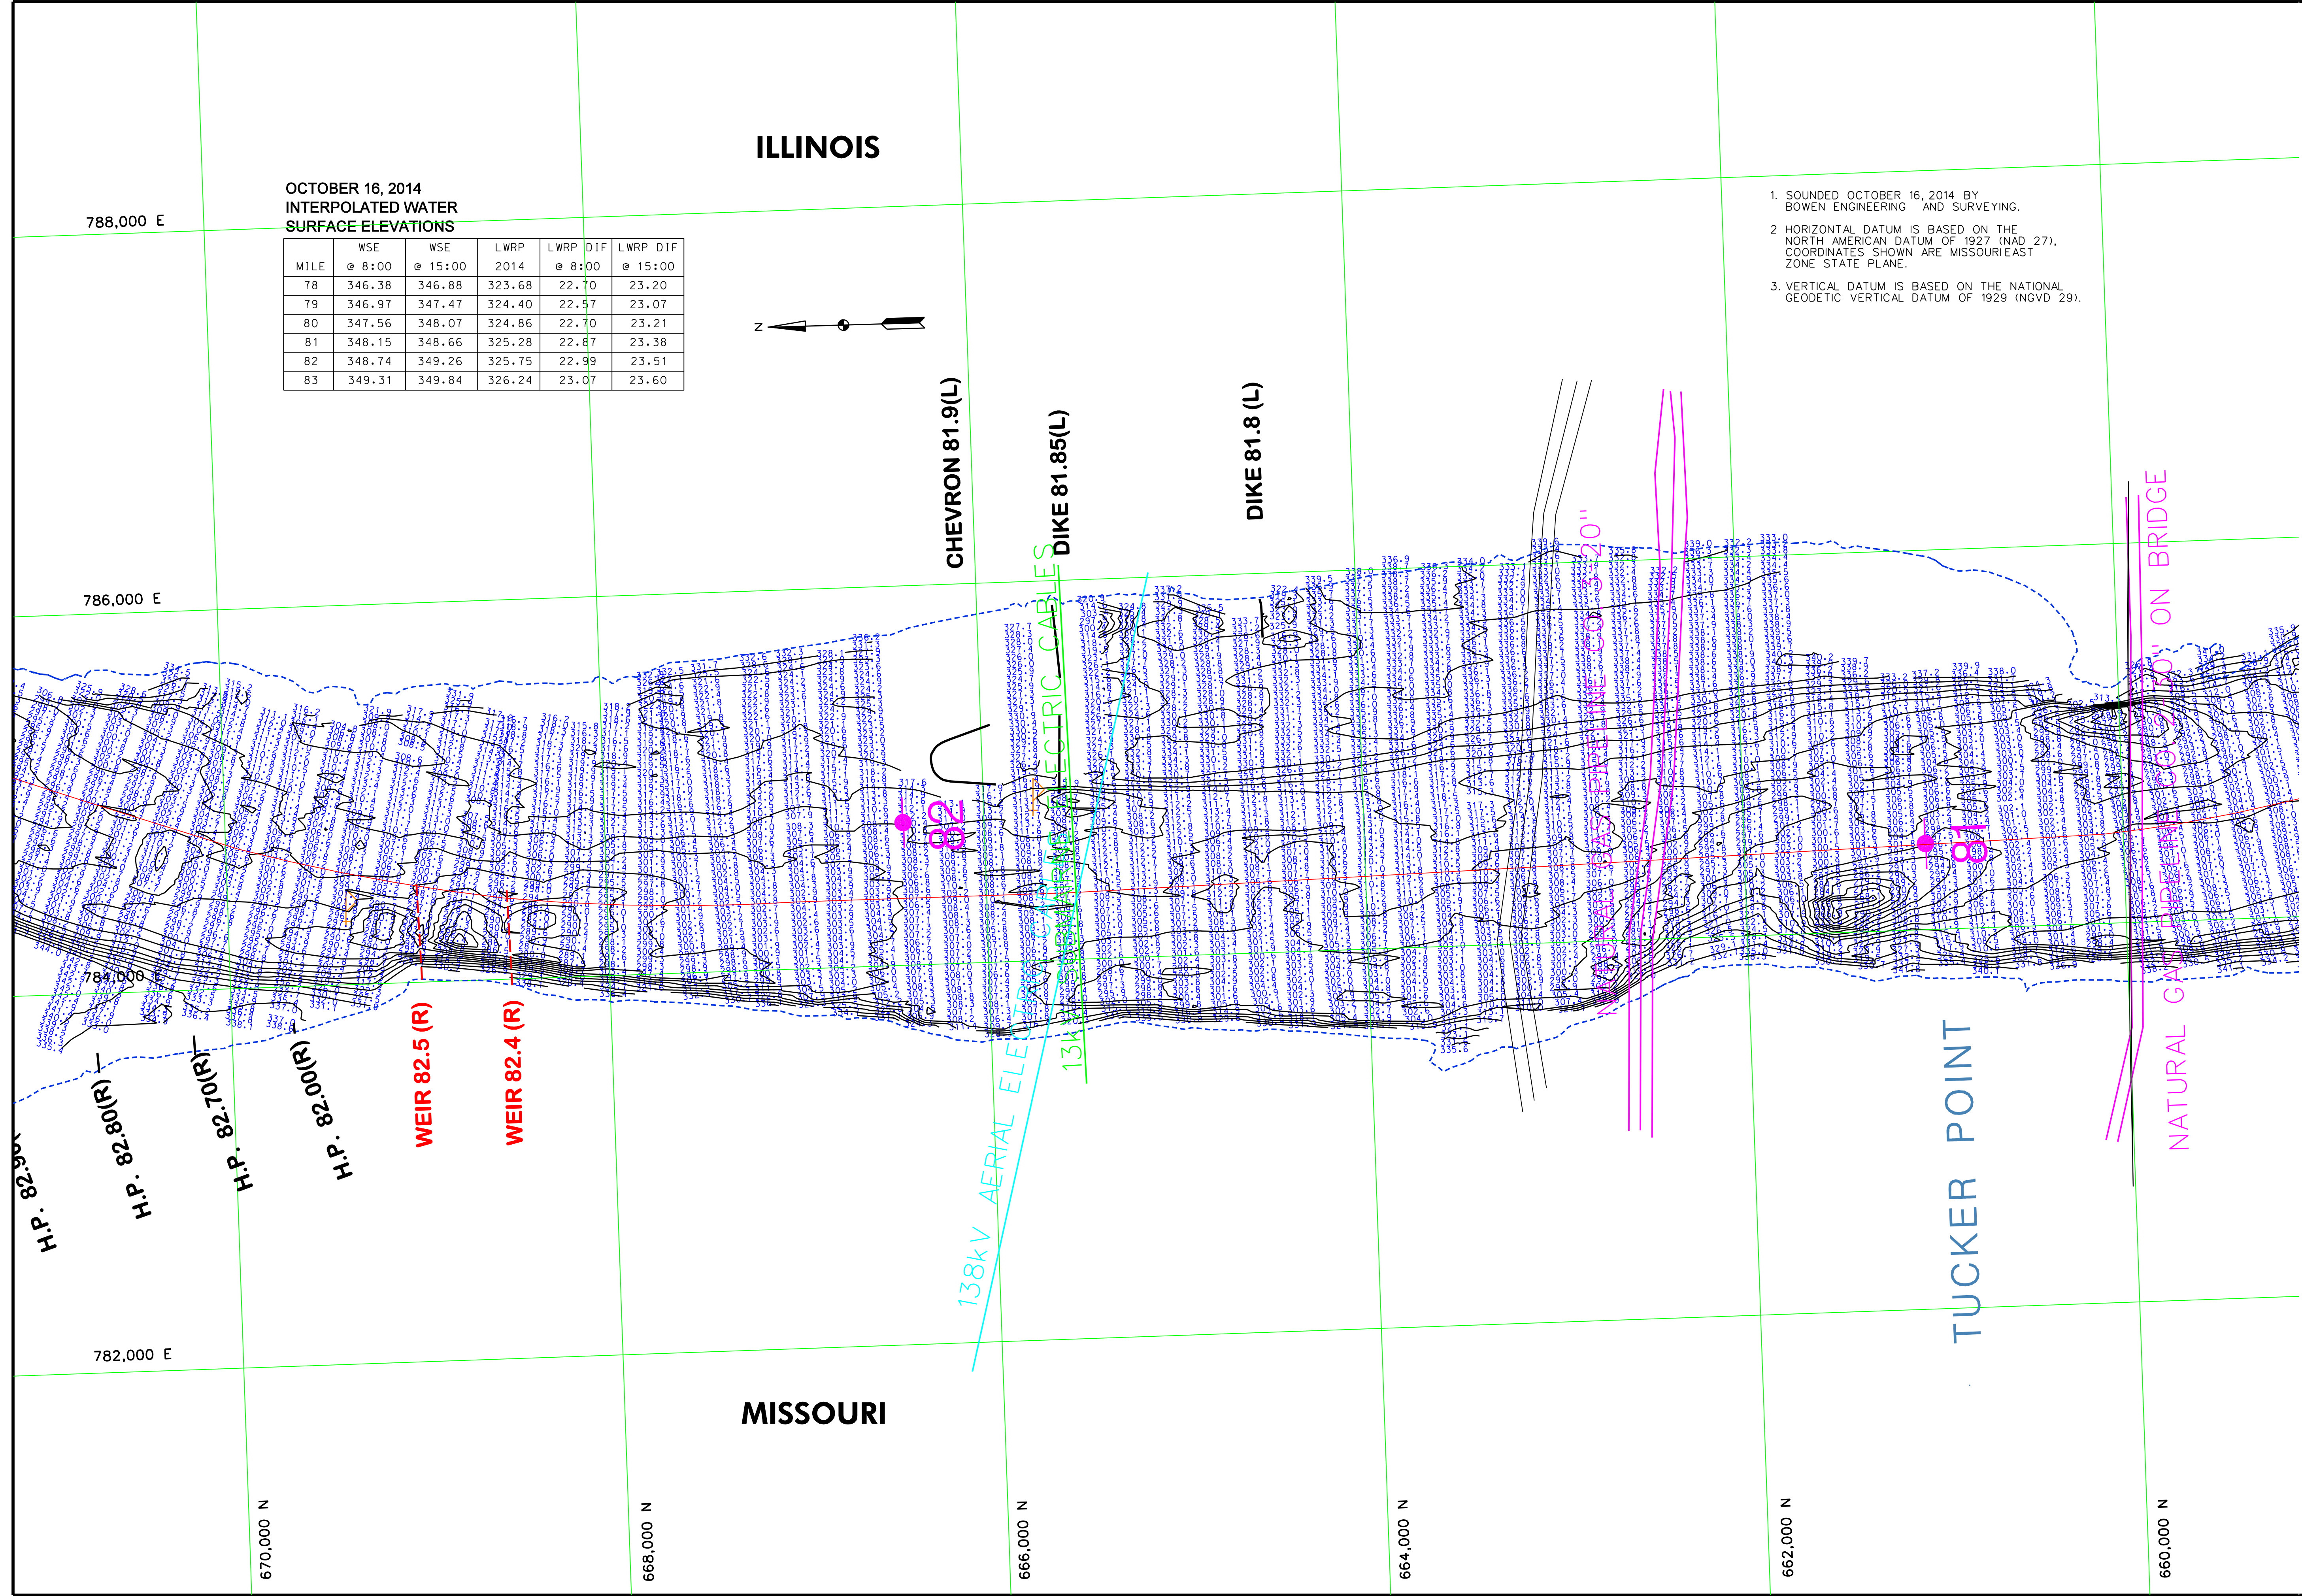

OCTOBER 16, 2014
INTERPOLATED WATER
SURFACE ELEVATIONS

MILE	WSE		LWRP 2014	LWRP DIF	
	@ 8:00	@ 15:00		@ 8:00	@ 15:00
78	346.38	346.88	323.68	22.70	23.20
79	346.97	347.47	324.40	22.57	23.07
80	347.56	348.07	324.86	22.70	23.21
81	348.15	348.66	325.28	22.87	23.38
82	348.74	349.26	325.75	22.99	23.51
83	349.31	349.84	326.24	23.07	23.60

1. SOUNDED OCTOBER 16, 2014 BY
BOWEN ENGINEERING AND SURVEYING.
2. HORIZONTAL DATUM IS BASED ON THE
NORTH AMERICAN DATUM OF 1927 (NAD 27),
COORDINATES SHOWN ARE MISSOURI EAST
ZONE STATE PLANE.
3. VERTICAL DATUM IS BASED ON THE NATIONAL
GEODETIC VERTICAL DATUM OF 1929 (NGVD 29).

US Army Corps
of Engineers
St. Louis District

CPPE	CIRADEAL	MO	MOCCASH	SPRINGS	MO	GRAND TOWER	L	RED ROCK LANDING	MO
ZERO	NGVD					313.59		321.03	328.92
MILE						32.1		36.2	34
LWRP	2014					37.24		323.69	331.05
16	OCT	2014				X		25.569(600)	26.716(600)


U.S. ARMY ENGINEER DIVISION CORPS OF ENGINEERS ST. LOUIS, MISSOURI	Survey Date: 2014 OCTOBER 16	Drawn by: X	Cad by: X	Reviewed by: X
UPPER MISSISSIPPI RIVER BASIN MISSISSIPPI RIVER		SUBMITTED: X	APPROVED: X	
Plot Date: File Name:		##PROJECT## ##PROJECT##		

HYDROGRAPHIC SURVEYS

RIVER MILES 80.7 - 82.7

PLATE
NUMBER

59

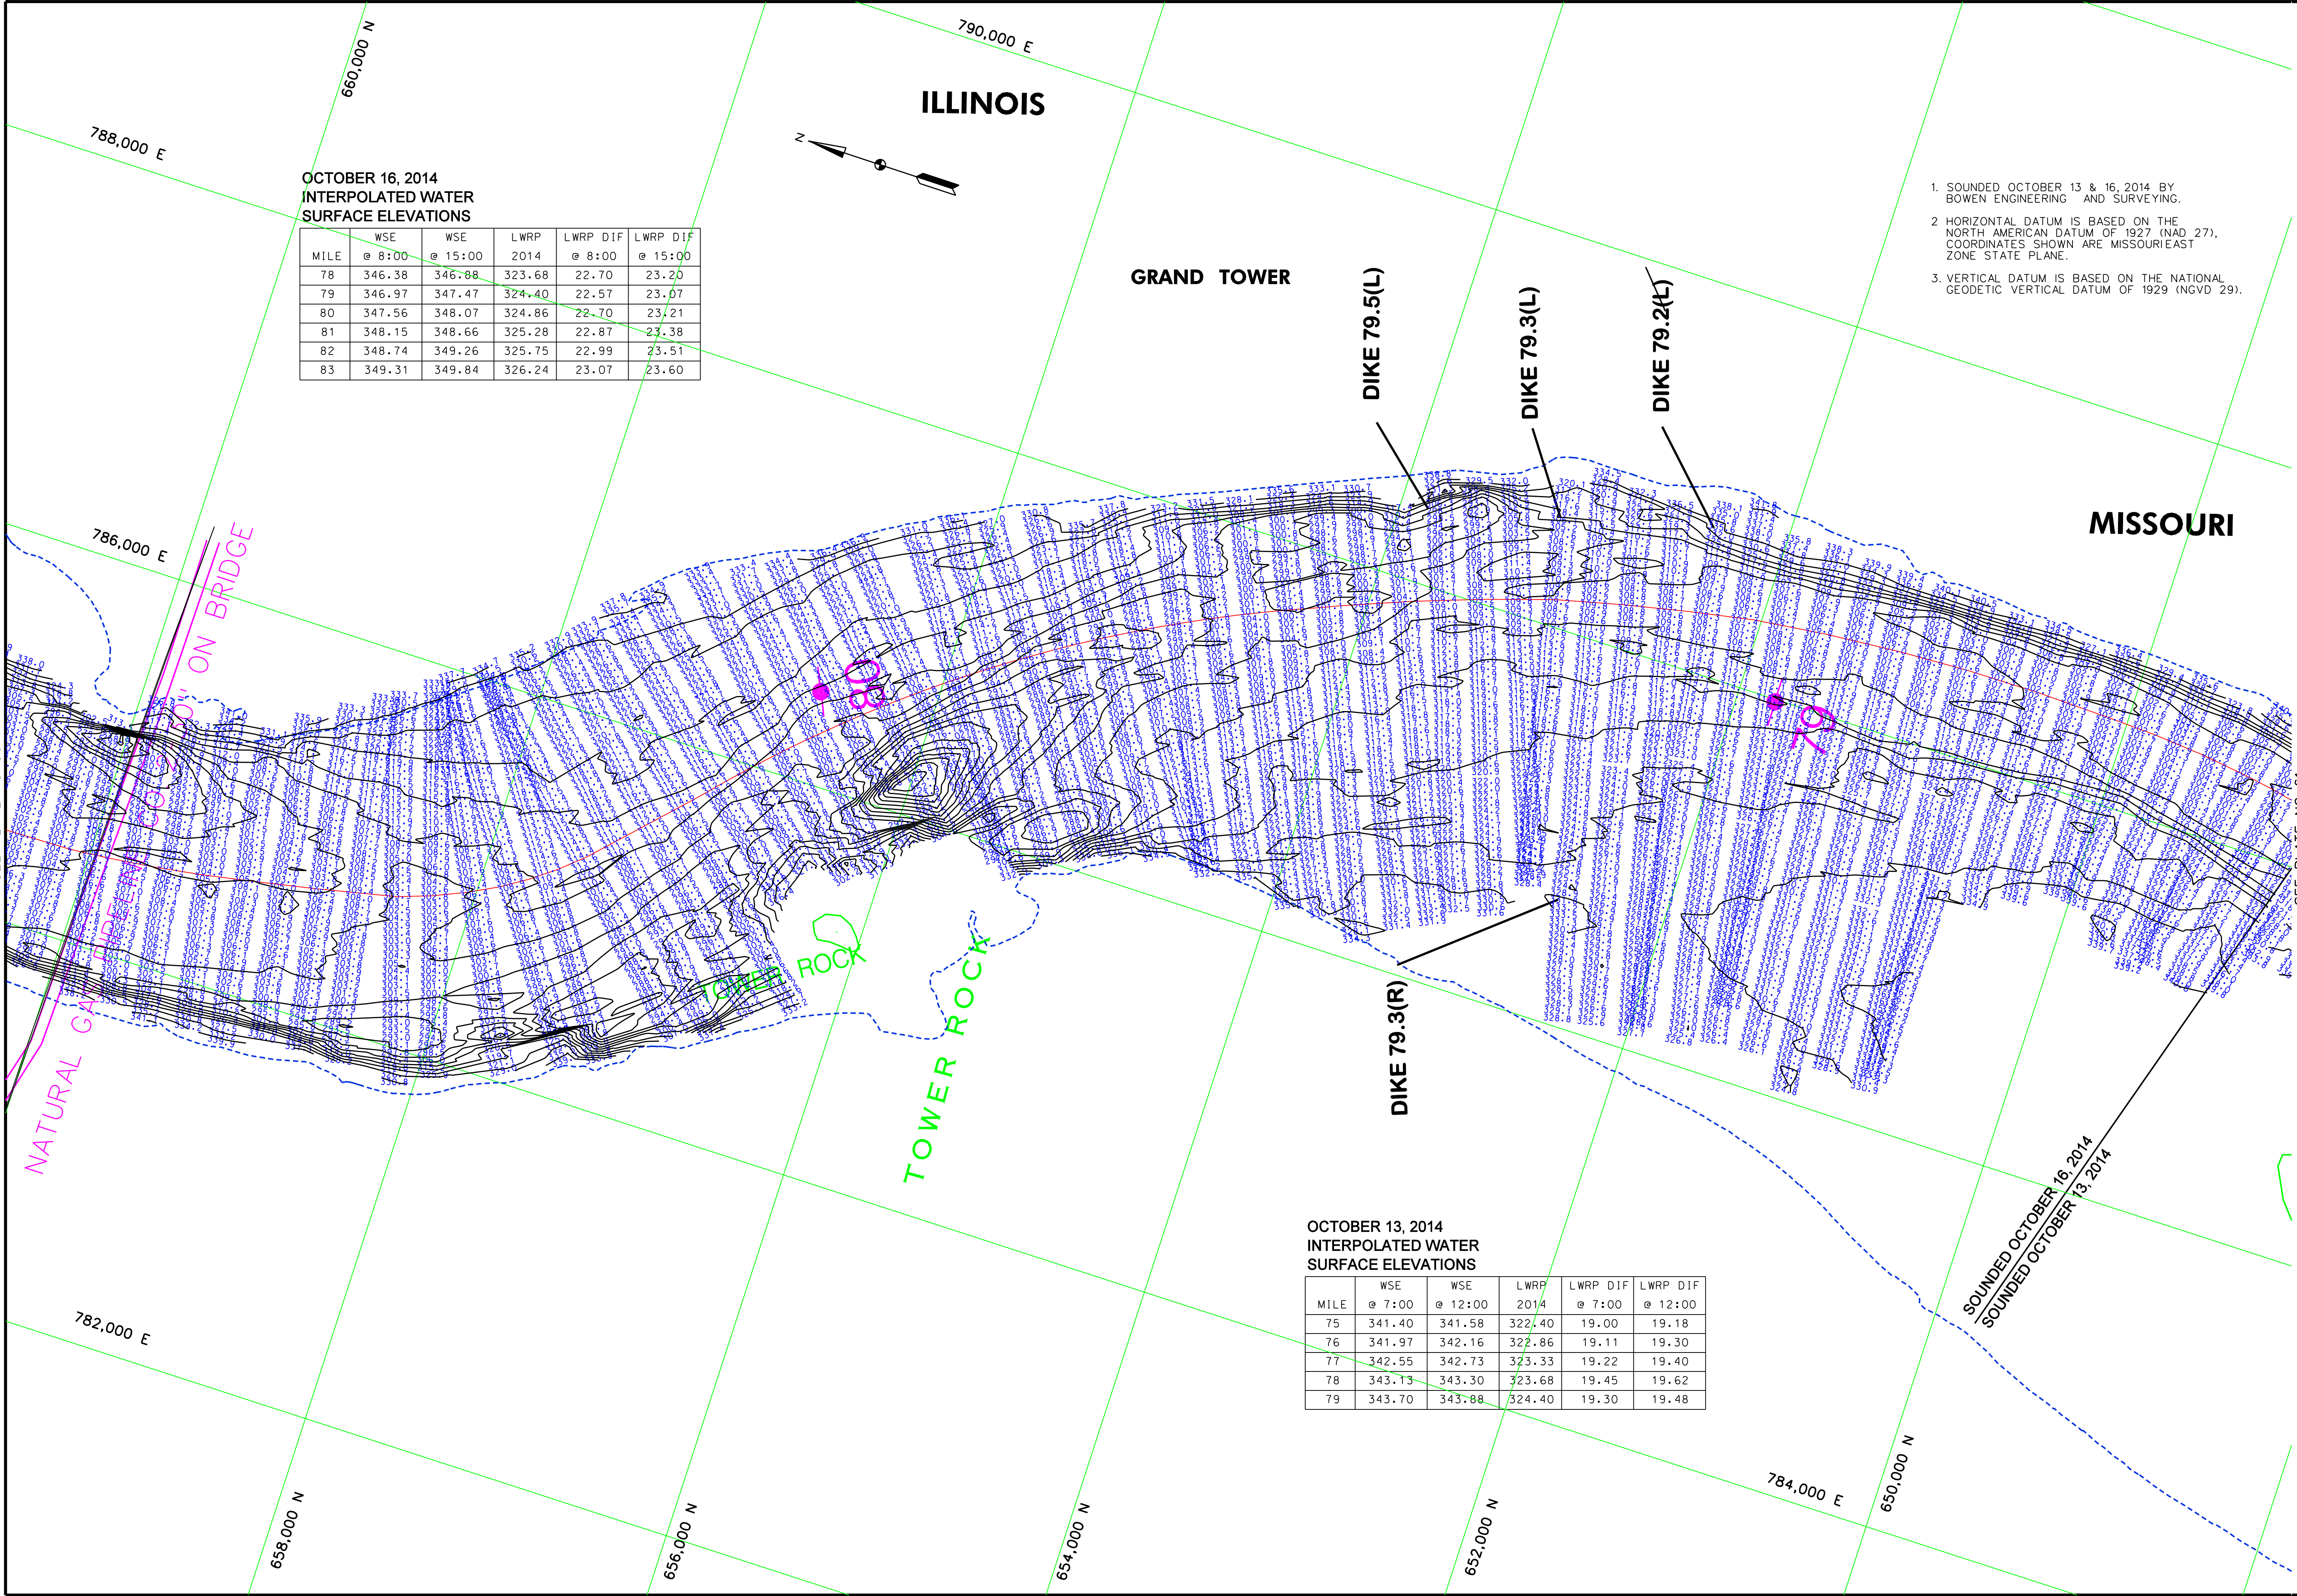

OCTOBER 16, 2014
INTERPOLATED WATER
SURFACE ELEVATIONS

MILE	WSE		LWRP 2014	LWRP DIF	
	@ 8:00	@ 15:00		@ 8:00	@ 15:00
78	346.38	346.88	323.68	22.70	23.20
79	346.97	347.47	324.40	22.57	23.07
80	347.56	348.07	324.86	22.70	23.21
81	348.15	348.66	325.28	22.87	23.38
82	348.74	349.26	325.75	22.99	23.51
83	349.31	349.84	326.24	23.07	23.60

OCTOBER 13, 2014
INTERPOLATED WATER
SURFACE ELEVATIONS

MILE	WSE		LWRP 2014	LWRP DIF	
	@ 7:00	@ 12:00		@ 7:00	@ 12:00
75	341.40	341.58	322.40	19.00	19.18
76	341.97	342.16	322.86	19.11	19.30
77	342.55	342.73	323.33	19.22	19.40
78	343.13	343.30	323.68	19.45	19.62
79	343.70	343.88	324.40	19.30	19.48

US Army Corps
of Engineers
St. Louis District


CAGE RECORD		CAGE RECORD		CAGE RECORD	
CPPE	CHADREAL, MO	MOCCASH, MO	SPRINGS, MO	GRAND TOWER, L	RED ROCK LANDING, MO
ZERO	NGVD	304.65	313.59	321.03	328.92
MILE	2014	32.1	36.2	36.1	34
13 OCT 2014	X	37.24	37.24	325.09	33.05
16 OCT 2014	X	22.507/300/22.1012/300/23.447/300/23.6102/300/	X	26.750/300/27.2715/300/	26.716/300/27.3115/300/

U.S. ARMY ENGINEER DIVISION CORPS OF ENGINEERS ST. LOUIS, MISSOURI	Survey Data: OCTOBER 13 & 16, 2014 Drawn by: X Checked by: X Reviewed by: X
UPPER MISSISSIPPI RIVER BASIN MISSISSIPPI RIVER	APPROVED: X

HYDROGRAPHIC SURVEYS
RIVER MILES 80.7 - 78.6

PLATE
NUMBER
60

120
400
0
100
240 METERS
800 FEET
THE INFORMATION DEPICTED ON THIS MAP REPRESENTS THE RESULTS OF
SURVEYS MADE ON THE DATES INDICATED AND CAN ONLY BE CONSIDERED
AS INDICATING THE GENERAL LOCATIONS OF SURVEY DATA.

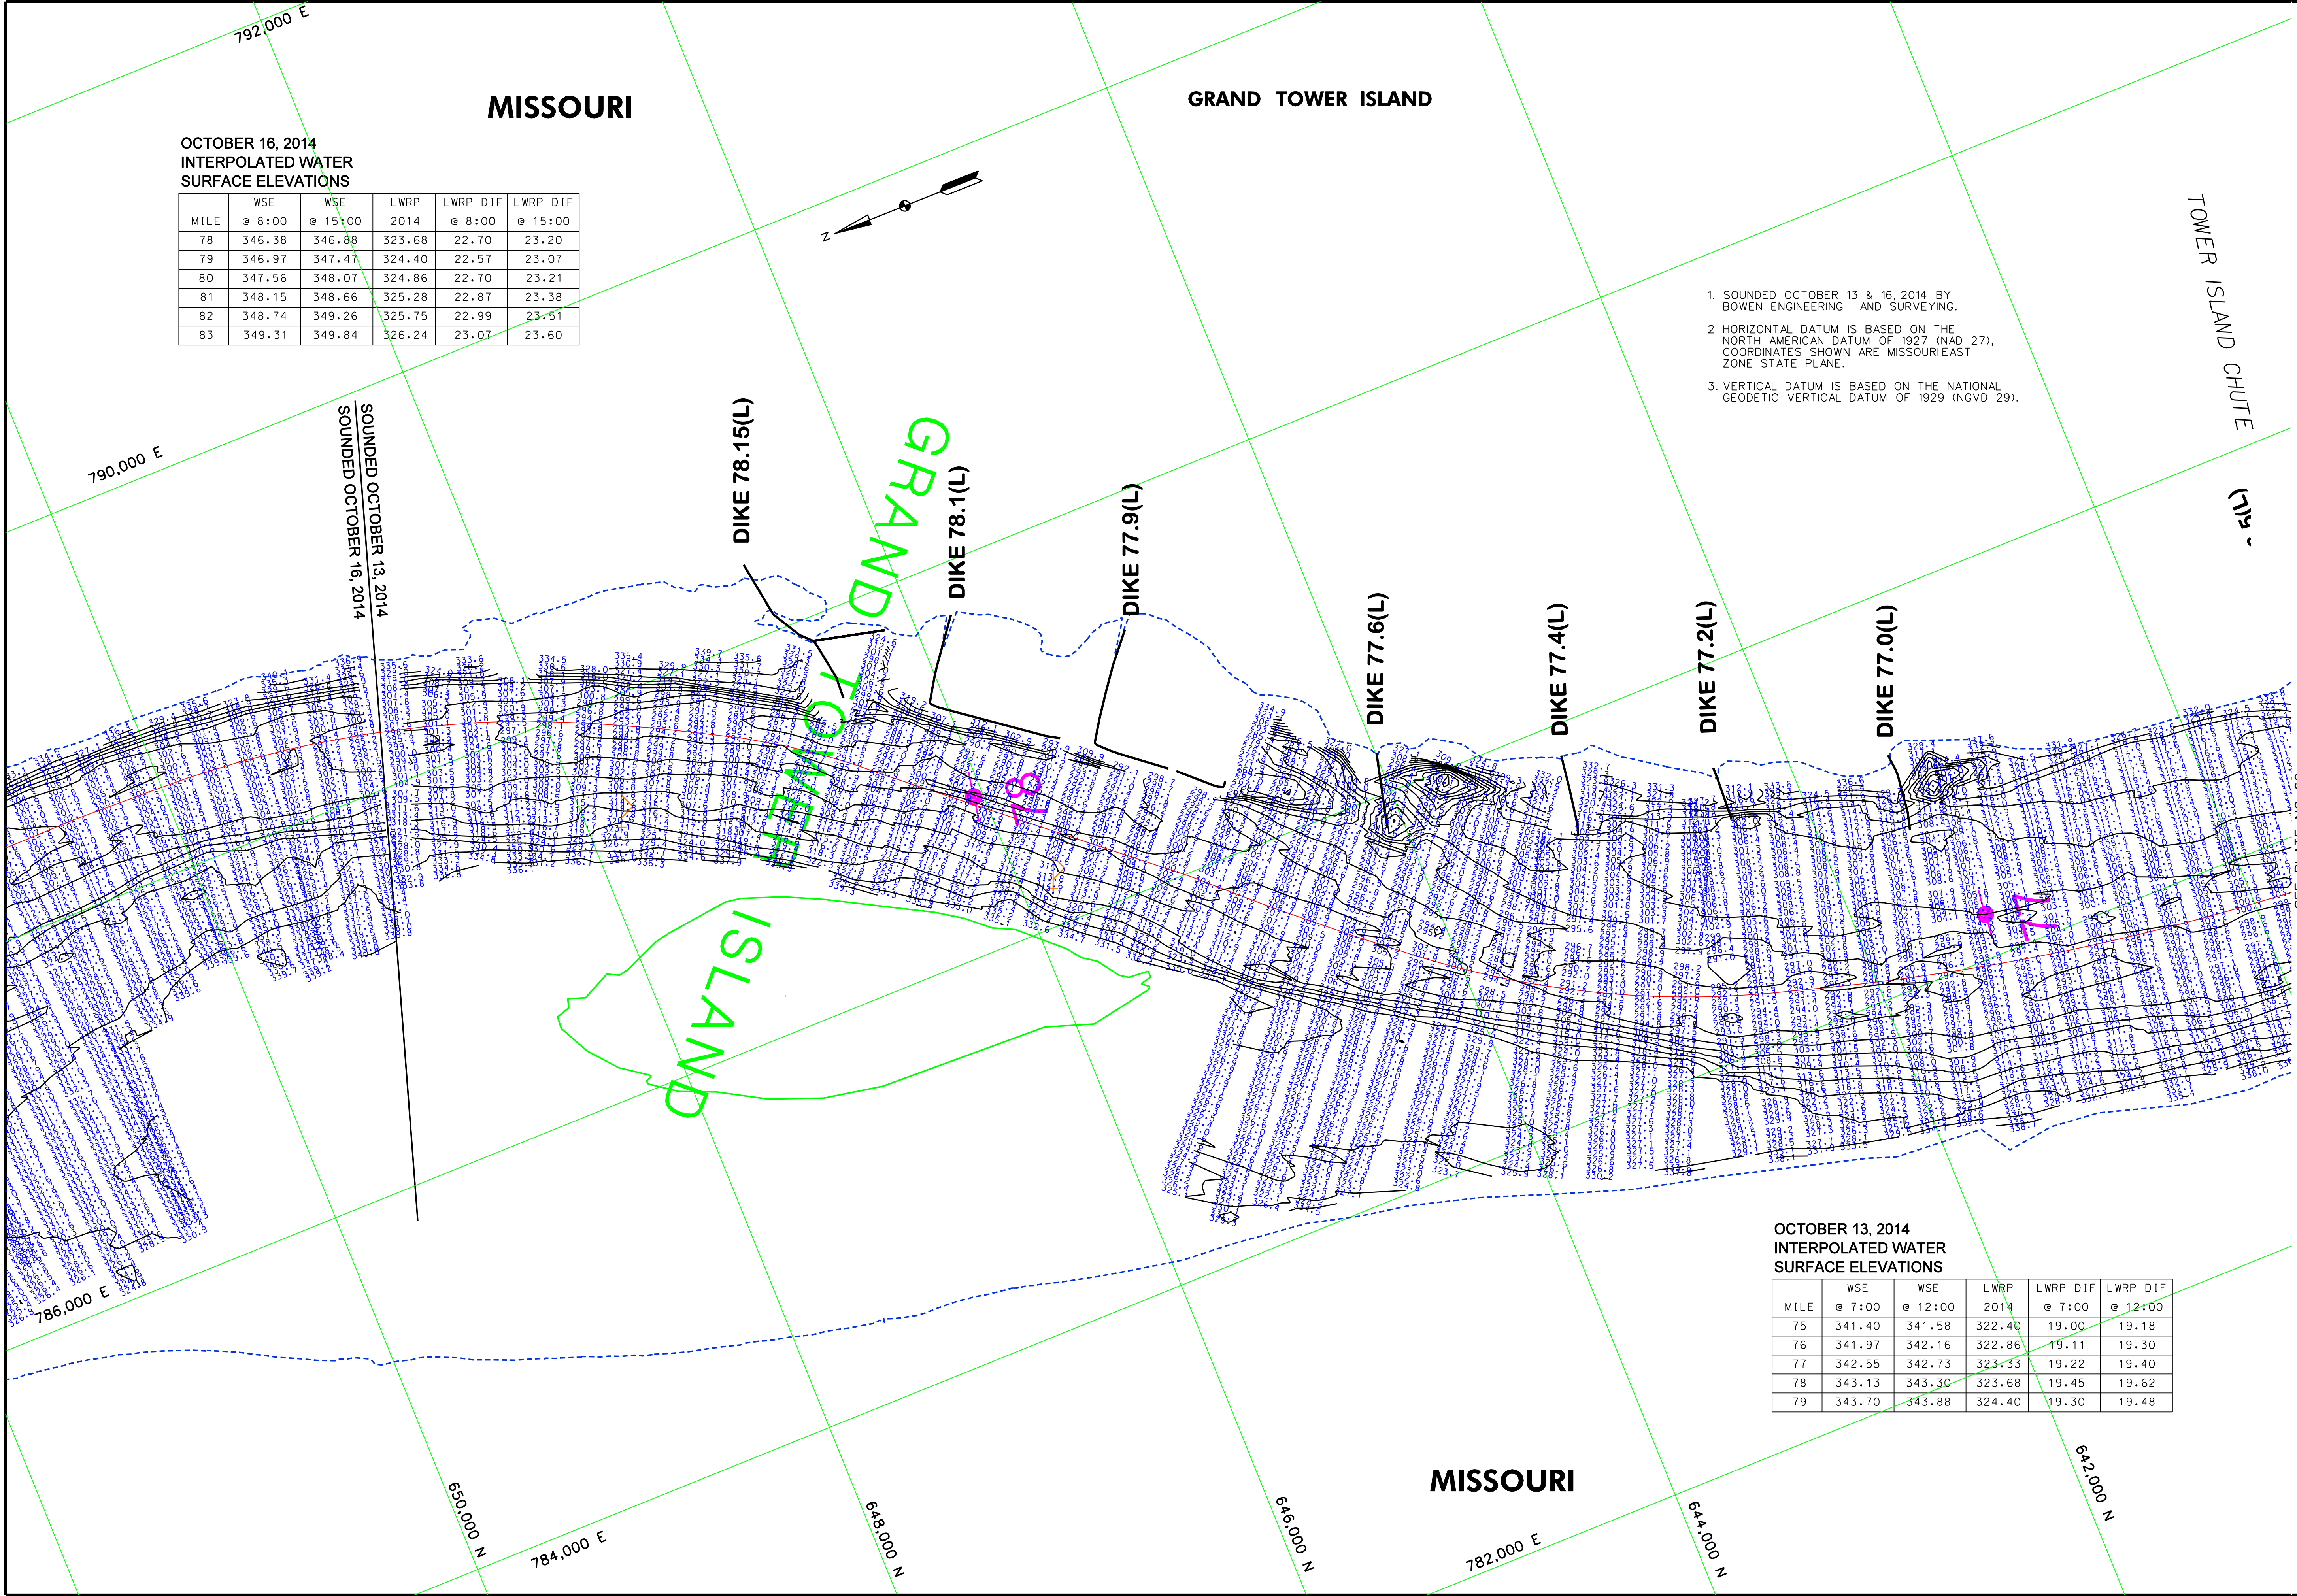

OCTOBER 16, 2014
INTERPOLATED WATER
SURFACE ELEVATIONS

MILE	WSE @ 8:00	WSE @ 15:00	LWRP 2014	LWRP DIF @ 8:00	LWRP DIF @ 15:00
78	346.38	346.88	323.68	22.70	23.20
79	346.97	347.47	324.40	22.57	23.07
80	347.56	348.07	324.86	22.70	23.21
81	348.15	348.66	325.28	22.87	23.38
82	348.74	349.26	325.75	22.99	23.51
83	349.31	349.84	326.24	23.07	23.60

SOUNDED OCTOBER 13, 2014
SOUNDED OCTOBER 16, 2014

OCTOBER 13, 2014
INTERPOLATED WATER
SURFACE ELEVATIONS

MILE	WSE @ 7:00	WSE @ 12:00	LWRP 2014	LWRP DIF @ 7:00	LWRP DIF @ 12:00
75	341.40	341.58	322.40	19.00	19.18
76	341.97	342.16	322.86	19.11	19.30
77	342.55	342.73	323.33	19.22	19.40
78	343.13	343.30	323.68	19.45	19.62
79	343.70	343.88	324.40	19.30	19.48

1. SOUNDED OCTOBER 13 & 16, 2014 BY BOWEN ENGINEERING AND SURVEYING.
2. HORIZONTAL DATUM IS BASED ON THE NORTH AMERICAN DATUM OF 1927 (NAD 27). COORDINATES SHOWN ARE MISSOURI EAST ZONE STATE PLANE.
3. VERTICAL DATUM IS BASED ON THE NATIONAL GEODETIC VERTICAL DATUM OF 1929 (NGVD 29).

US Army Corps
of Engineers
St. Louis District

CAGE RECORD	CAGE RECORD	CAGE RECORD	CAGE RECORD	CAGE RECORD	CAGE RECORD
CPPE CIBADEAL MO	MOCCASH SPRINGS MO	GRAND TOWER IL	RED ROCK LANDING MO		
304.65	313.59	321.03	328.92		
32.01	36.53	36.53	34.71		
30.01	37.75	37.75	33.05		
X	X	X	X		
13 OCT 2014	13 OCT 2014	13 OCT 2014	13 OCT 2014		
16 OCT 2014	16 OCT 2014	16 OCT 2014	16 OCT 2014		

Survey Date: OCTOBER 13 & 16, 2014	Reviewed by: X
Drawn by: X	Approved: X
Submitted: X	Plot Date: File Name: ##PROJECT##

U.S. ARMY ENGINEER DIVISION
CORPS OF ENGINEERS
ST. LOUIS, MISSOURI

UPPER MISSISSIPPI RIVER BASIN
MISSISSIPPI RIVER
RIVER MILES 76.8 - 78.6

HYDROGRAPHIC SURVEYS
RIVER MILES 76.8 - 78.6

PLATE
NUMBER

61