


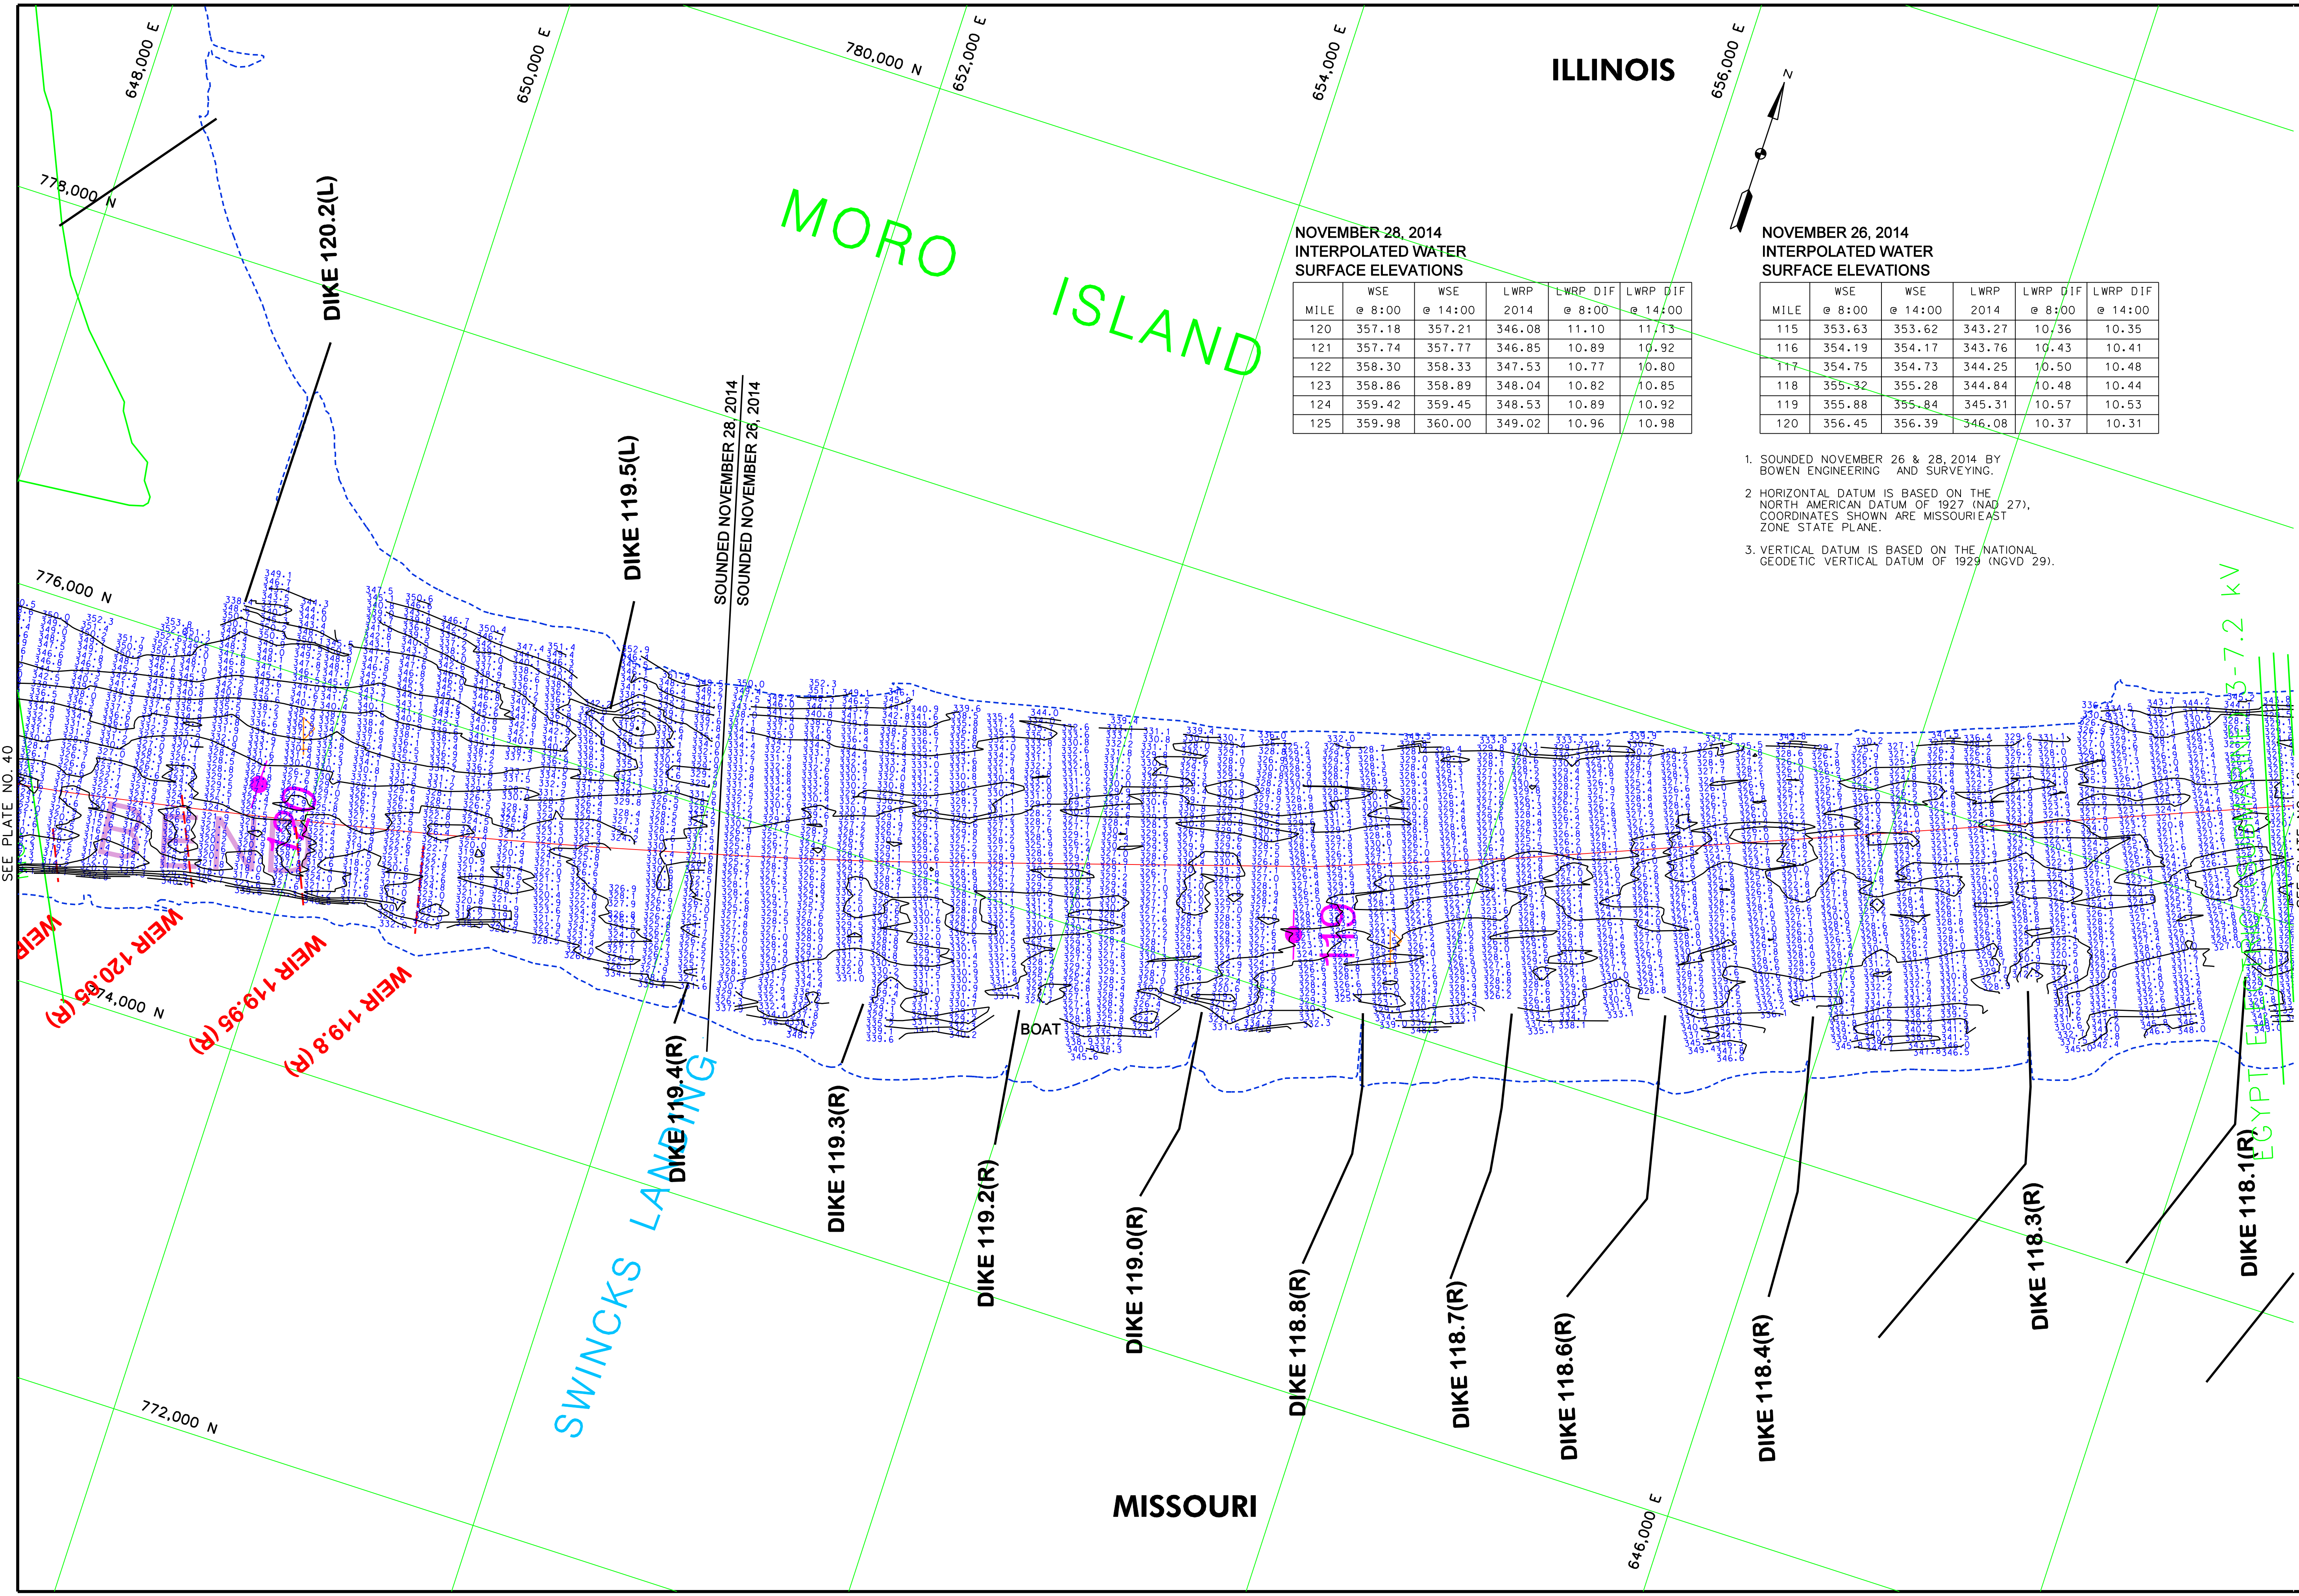

NOVEMBER 28, 2014
INTERPOLATED WATER
SURFACE ELEVATIONS

MILE	WSE @ 8:00	WSE @ 14:00	LWRP 2014	LWRP DIF @ 8:00	LWRP DIF @ 14:00
120	357.18	357.21	346.08	11.10	11.13
121	357.74	357.77	346.85	10.89	10.92
122	358.30	358.33	347.53	10.77	10.80
123	358.86	358.89	348.04	10.82	10.85
124	359.42	359.45	348.53	10.89	10.92
125	359.98	360.00	349.02	10.96	10.98

NOVEMBER 26, 2014
INTERPOLATED WATER
SURFACE ELEVATIONS

MILE	WSE @ 8:00	WSE @ 14:00	LWRP 2014	LWRP DIF @ 8:00	LWRP DIF @ 14:00
115	353.63	353.62	343.27	10.36	10.35
116	354.19	354.17	343.76	10.43	10.41
117	354.75	354.73	344.25	10.50	10.48
118	355.32	355.28	344.84	10.48	10.44
119	355.88	355.84	345.31	10.57	10.53
120	356.45	356.39	346.08	10.37	10.31

1. SOUNDED NOVEMBER 26 & 28, 2014 BY BOWEN ENGINEERING AND SURVEYING.
2. HORIZONTAL DATUM IS BASED ON THE NORTH AMERICAN DATUM OF 1927 (NAD 27). COORDINATES SHOWN ARE MISSOURI EAST ZONE STATE PLANE.
3. VERTICAL DATUM IS BASED ON THE NATIONAL GEODETIC VERTICAL DATUM OF 1929 (NGVD 29).

CAGE RECORD				
RED ROCK LANDING, MO	BISHOPS LANDING, MO			
CHESTER, IL	BRICKY'S LANDING, MO			
ZERO N.G.V.D.	338.92	334.11	331.05	337.78
MILE	94	300.8	340.05	334.19
LWRP 2014	331.05	335.56	340.05	334.19
26 NOV 2014	X	UNRECORDED	9.708(00) 7.414(00)	7.698(00) 7.491(00)
28 NOV 2014	X	UNRECORDED	10.476(00) 10.314(00)	8.365(00) 8.361(00)

U.S. ARMY ENGINEER DIVISION	Survey Date: NOVEMBER 26 & 28, 2014
CORPS OF ENGINEERS	Drawn by: X
ST. LOUIS, MISSOURI	Checked by: X
	Reviewed by: X
UPPER MISSISSIPPI RIVER BASIN	APPROVED: X
MISSISSIPPI RIVER	

HYDROGRAPHIC SURVEYS	RIVER MILES 118.2 - 120.1
----------------------	---------------------------

120	0	100	200	240 METERS
400	0	400	800	800 FEET


THE INFORMATION DEPICTED ON THIS MAP REPRESENTS THE RESULTS OF SURVEYS MADE ON THE DATES INDICATED AND CAN ONLY BE CONSIDERED AS INDICATING THE GENERAL LOCATIONS OF THE SURVEYED AREA.


SEE PLATE NO. 40

SEE PLATE NO. 42

PLATE NUMBER

41

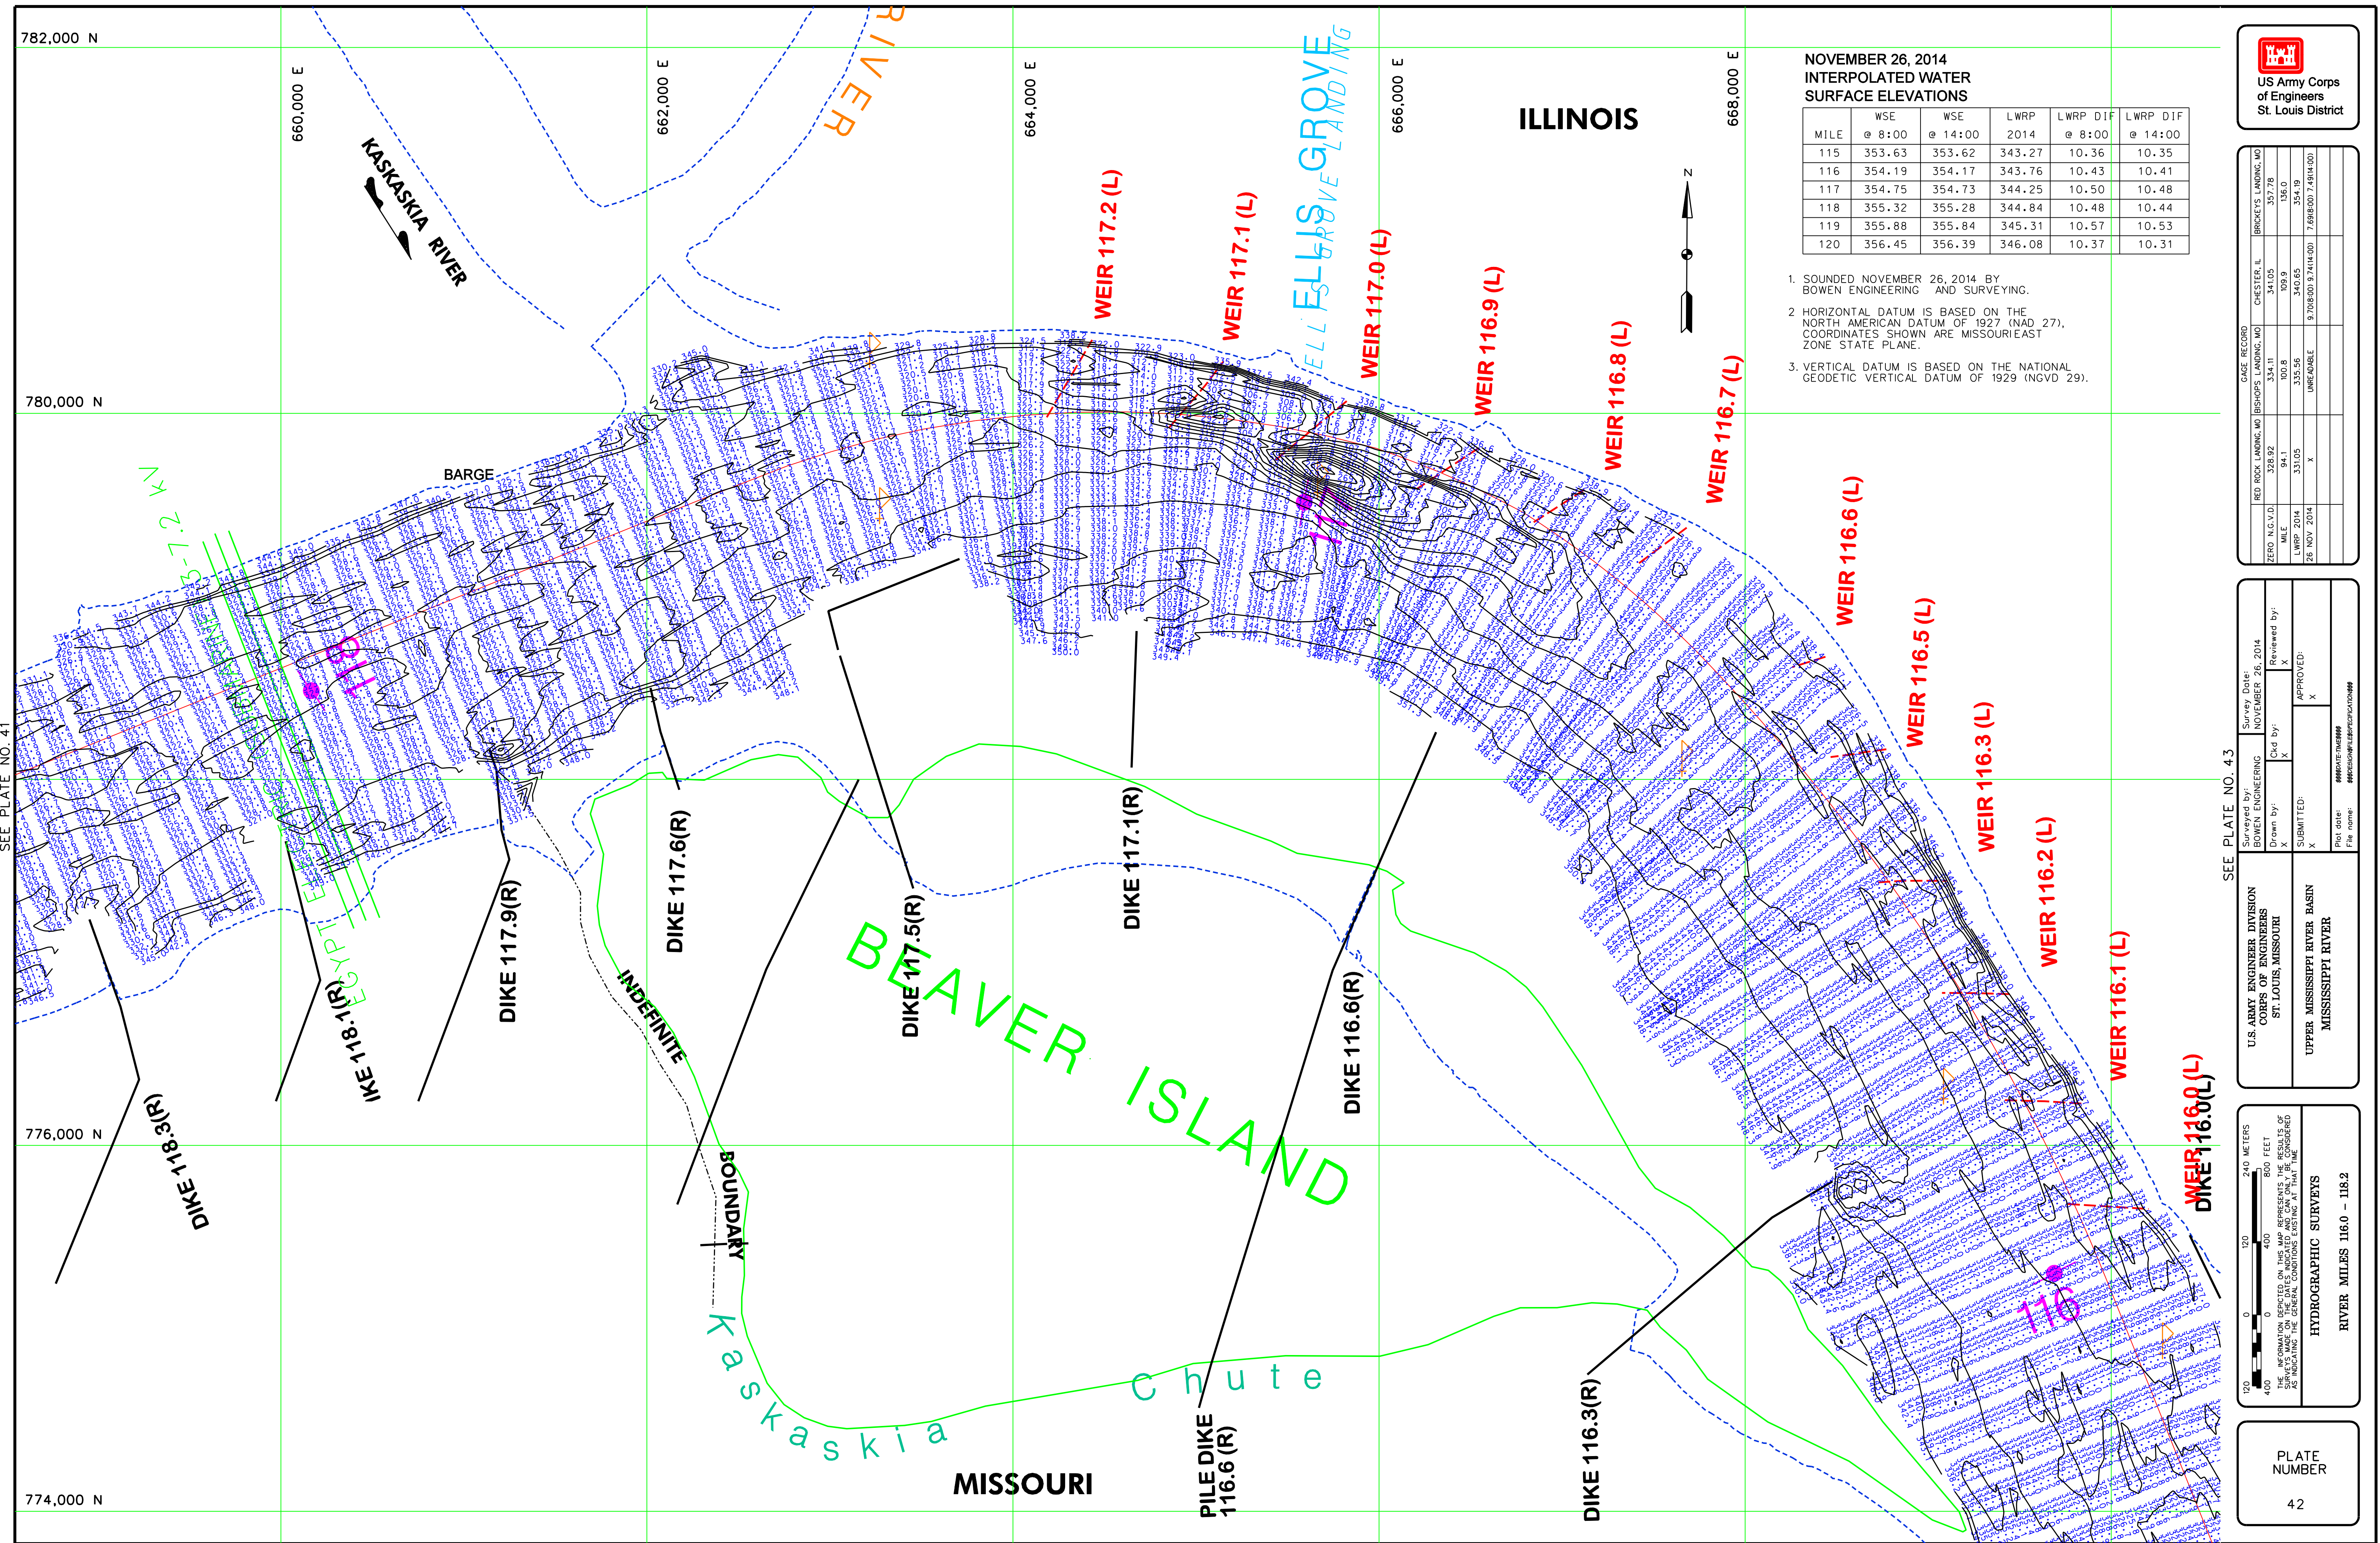

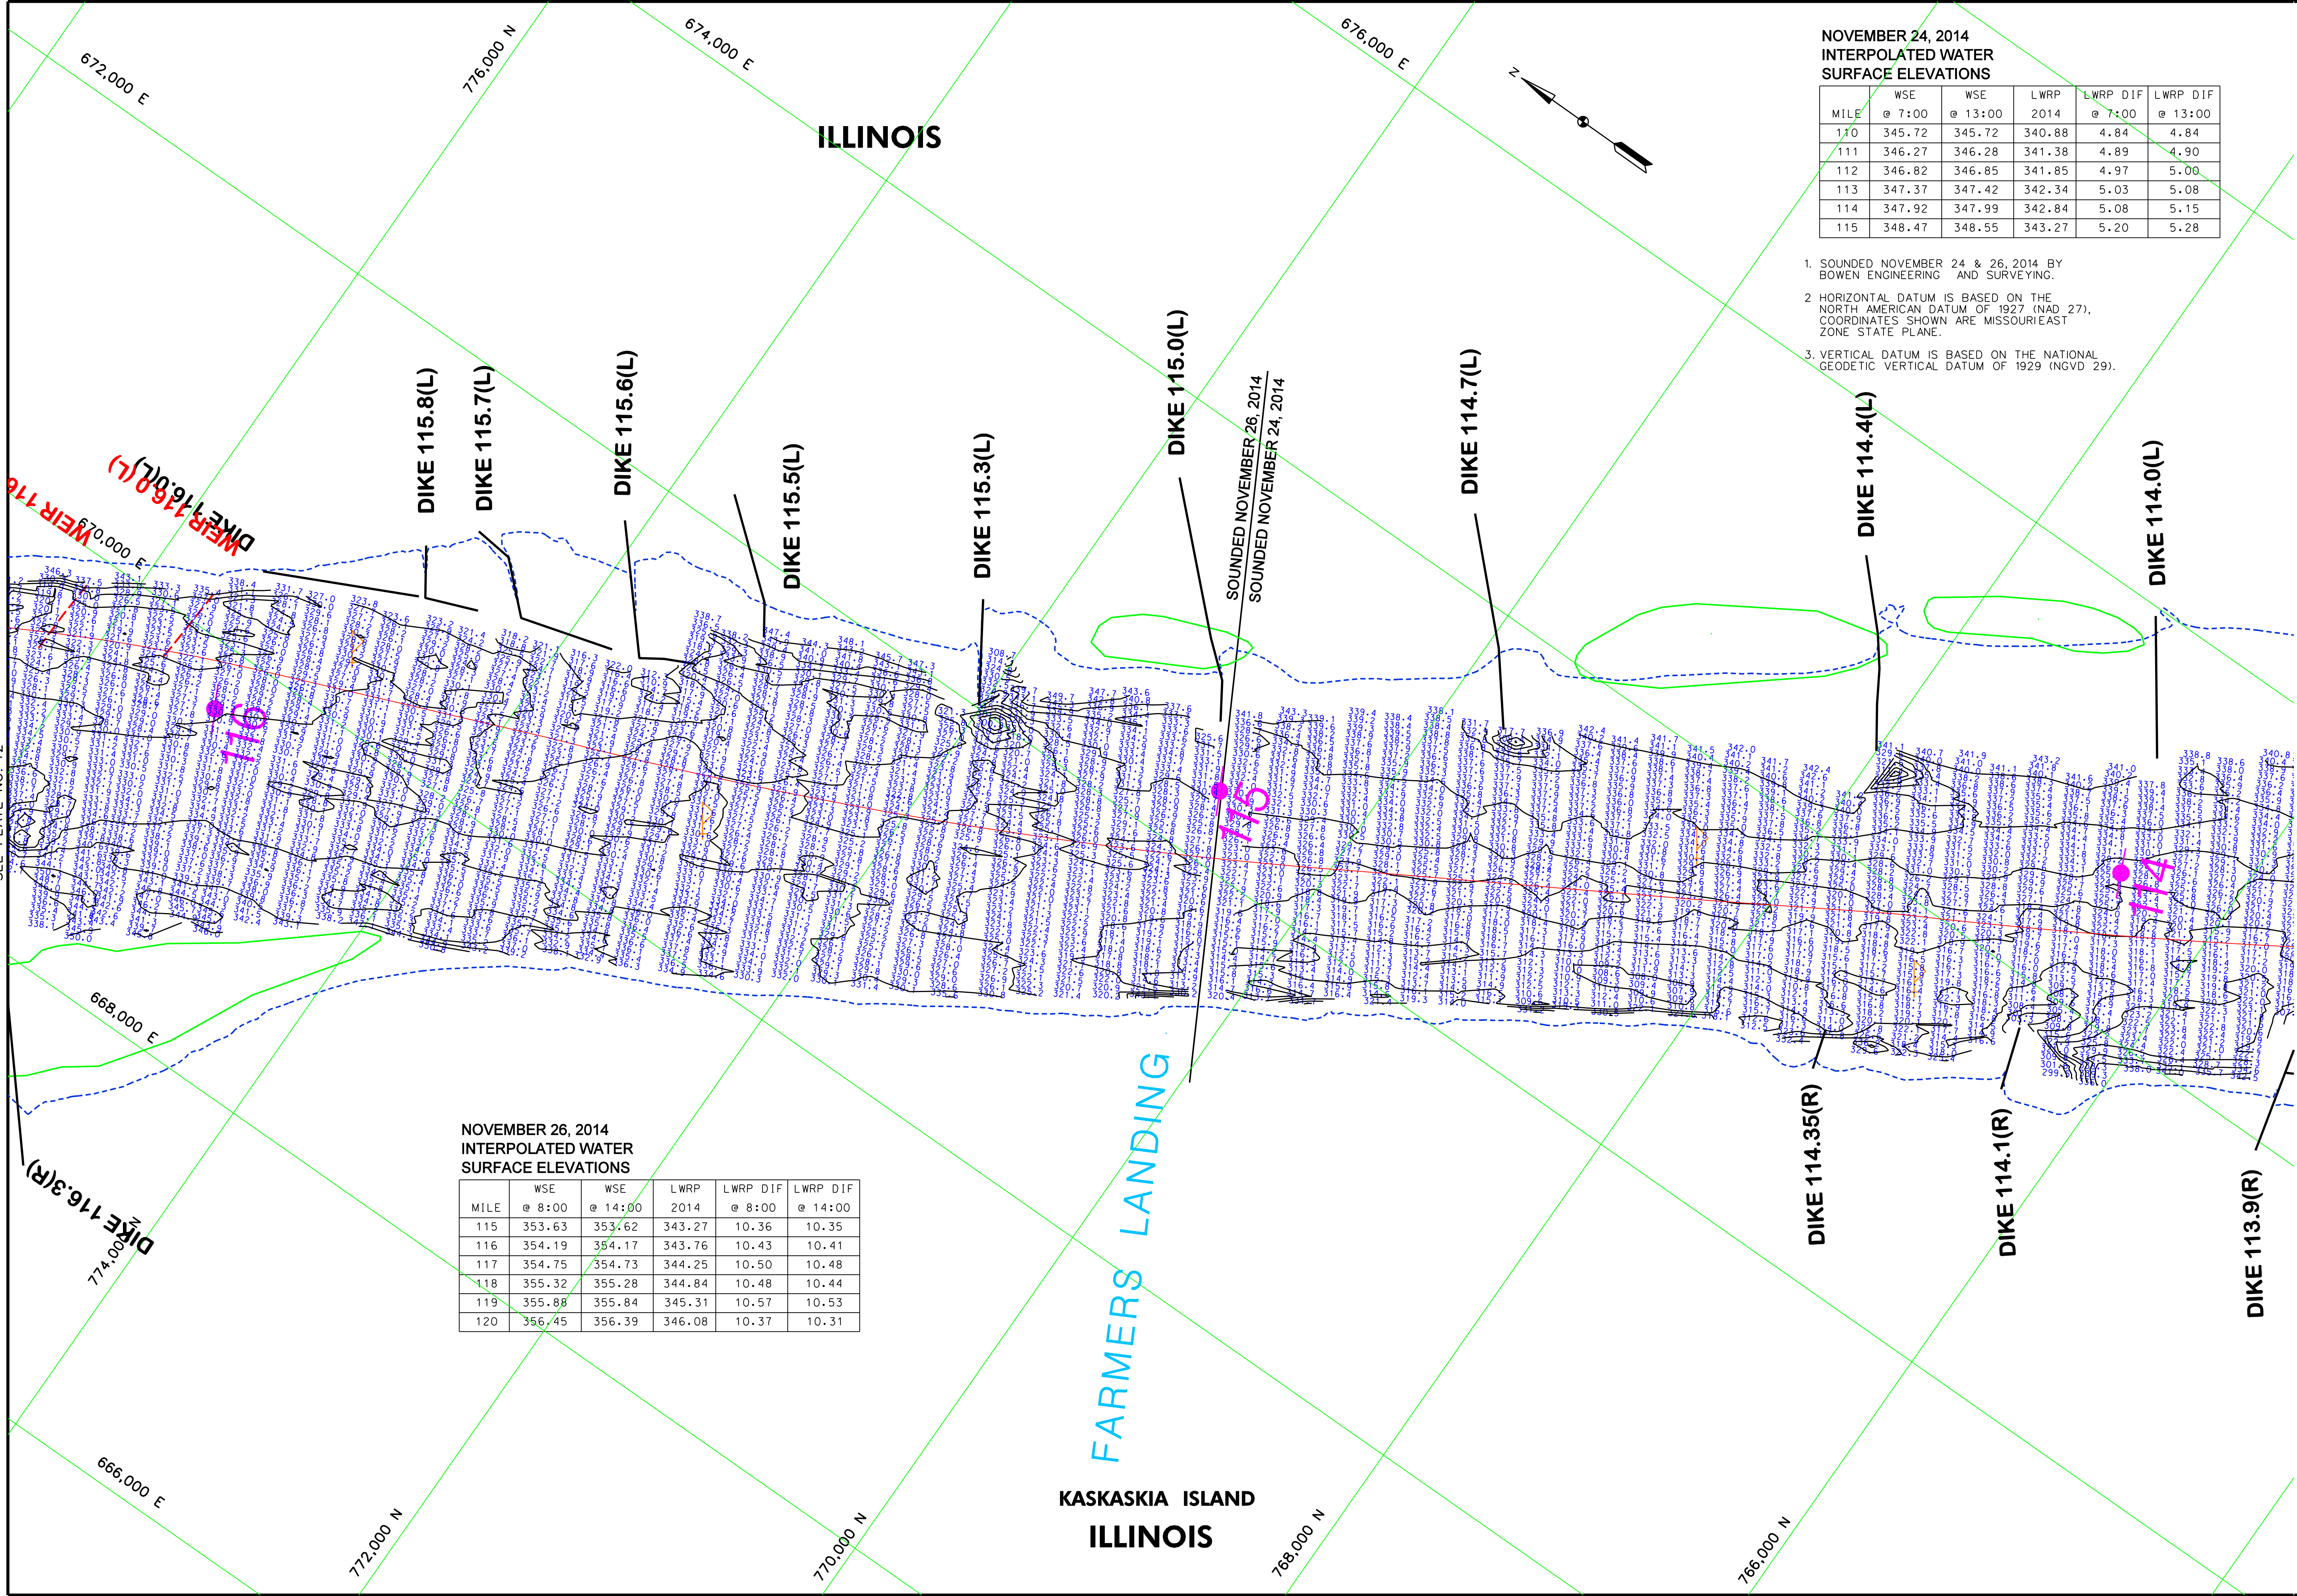

NOVEMBER 24, 2014
INTERPOLATED WATER
SURFACE ELEVATIONS

MILE	WSE @ 7:00	WSE @ 13:00	LWRP 2014	LWRP DIF @ 7:00	LWRP DIF @ 13:00
110	345.72	345.72	340.88	4.84	4.84
111	346.27	346.28	341.38	4.89	4.90
112	346.82	346.85	341.85	4.97	5.00
113	347.37	347.42	342.34	5.03	5.08
114	347.92	347.99	342.84	5.08	5.15
115	348.47	348.55	343.27	5.20	5.28

1. SOUNDED NOVEMBER 24 & 26, 2014 BY BOWEN ENGINEERING AND SURVEYING.
2. HORIZONTAL DATUM IS BASED ON THE NORTH AMERICAN DATUM OF 1927 (NAD 27). COORDINATES SHOWN ARE MISSOURI EAST ZONE STATE PLANE.
3. VERTICAL DATUM IS BASED ON THE NATIONAL GEODETIC VERTICAL DATUM OF 1929 (NGVD 29).


NOVEMBER 26, 2014
INTERPOLATED WATER
SURFACE ELEVATIONS


MILE	WSE @ 8:00	WSE @ 14:00	LWRP 2014	LWRP DIF @ 8:00	LWRP DIF @ 14:00
115	353.63	353.62	343.27	10.36	10.35
116	354.19	354.17	343.76	10.43	10.41
117	354.75	354.73	344.25	10.50	10.48
118	355.32	355.28	344.84	10.48	10.44
119	355.88	355.84	345.31	10.57	10.53
120	356.45	356.39	346.08	10.37	10.31



CAGE RECORD	RED ROCK LANDING, MO	BISHOPS LANDING, MO	CHESTER, IL	BRICKY'S LANDING, MO
ZERO N.G.V.D.	338.92	334.31	341.05	357.78
MILE	94	100.8	100.9	136.0
LWRP 2014	331.05	335.56	340.85	354.19
24 NOV 2014	X	UNRECOVERABLE	4.61700 + 6.81300	2.24700 + 2.881500
26 NOV 2014	X	UNRECOVERABLE	9.706500 + 3.41400	7.686500 + 4.481400

U.S. ARMY ENGINEER DIVISION CORPS OF ENGINEERS ST. LOUIS, MISSOURI	Survey Date: NOVEMBER 24 & 26, 2014
	Drawn by: X
	Reviewed by: X
UPPER MISSISSIPPI RIVER BASIN MISSISSIPPI RIVER	Submitted: X
	APPROVED: X
Plot Date: File Name: ##PROJECT##	

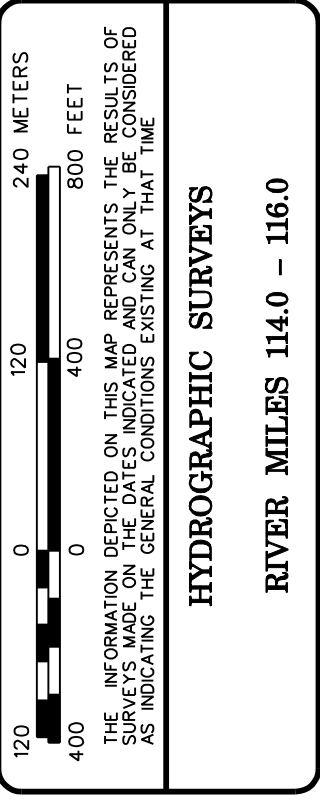

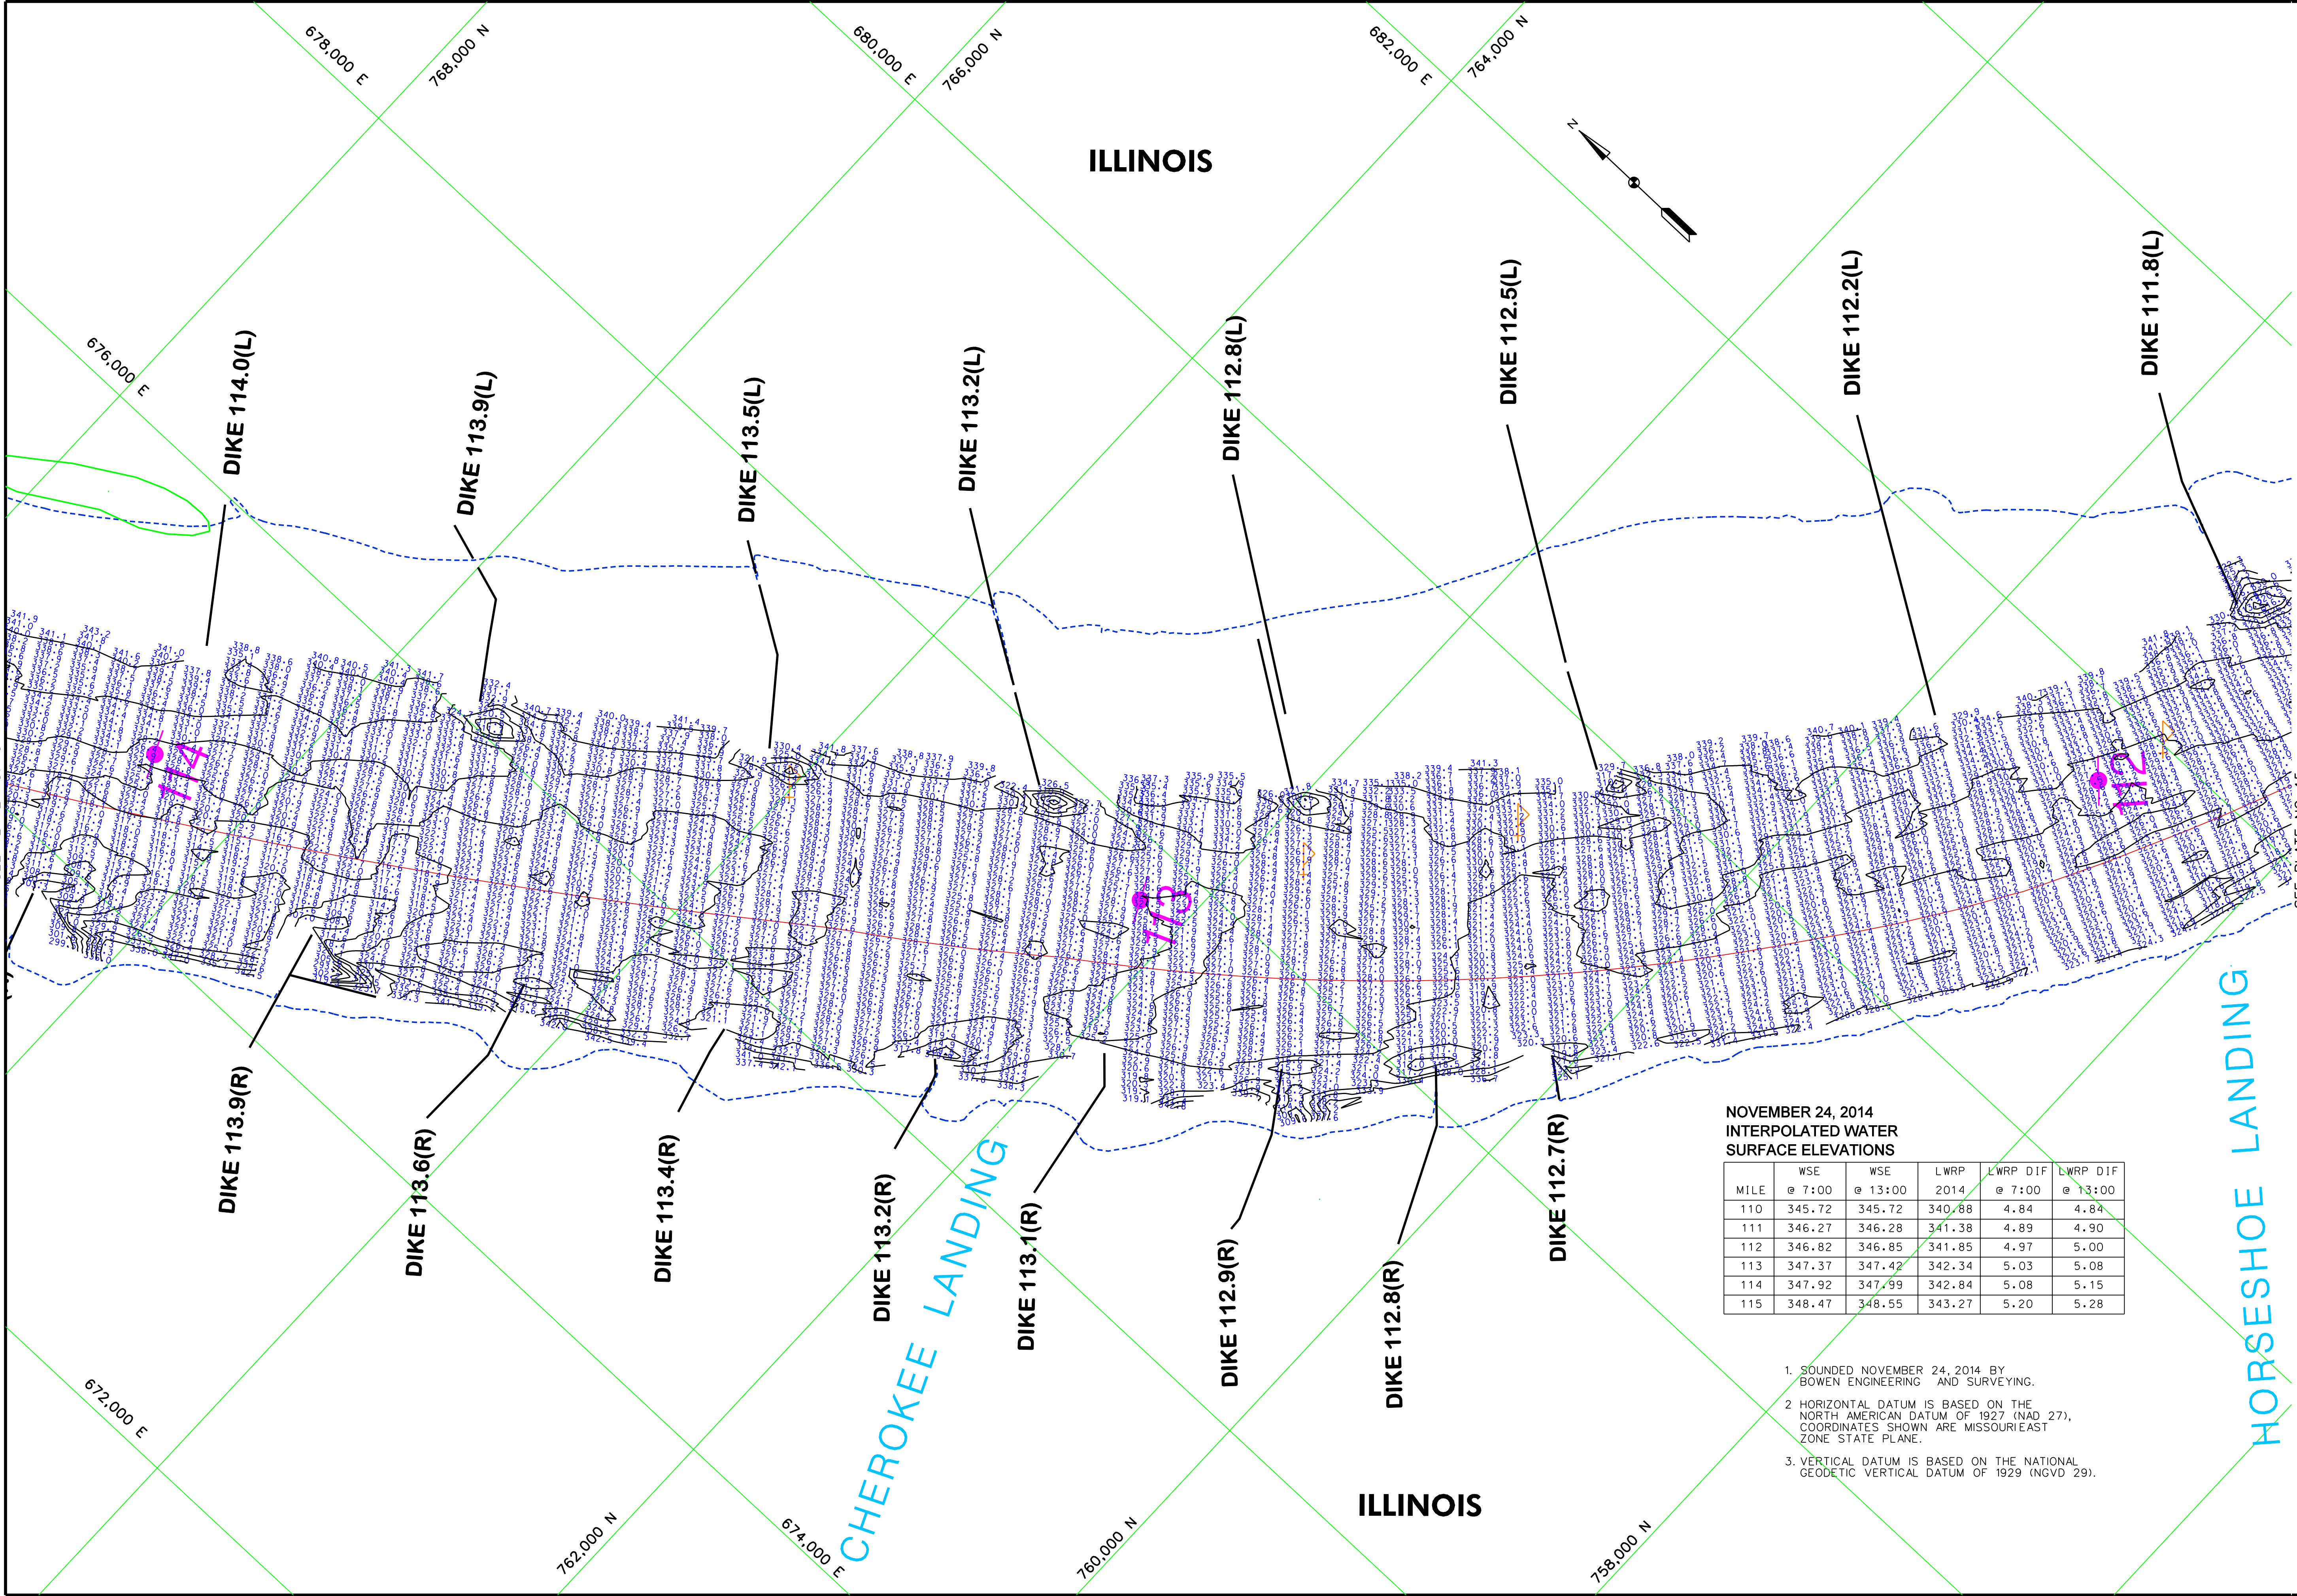

NOVEMBER 24, 2014 INTERPOLATED WATER SURFACE ELEVATIONS					
MILE	WSE @ 7:00	WSE @ 13:00	LWRP 2014	LWRP DIF @ 7:00	LWRP DIF @ 13:00
110	345.72	345.72	340.88	4.84	4.84
111	346.27	346.28	341.38	4.89	4.90
112	346.82	346.85	341.85	4.97	5.00
113	347.37	347.42	342.34	5.03	5.08
114	347.92	347.99	342.84	5.08	5.15
115	348.47	348.55	343.27	5.20	5.28

1. SOUNDED NOVEMBER 24, 2014 BY BOWEN ENGINEERING AND SURVEYING.
2. HORIZONTAL DATUM IS BASED ON THE NORTH AMERICAN DATUM OF 1927 (NAD 27). COORDINATES SHOWN ARE MISSOURI EAST ZONE STATE PLANE.
3. VERTICAL DATUM IS BASED ON THE NATIONAL GEODETIC VERTICAL DATUM OF 1929 (NGVD 29).

US Army Corps
of Engineers
St. Louis District

RED ROCK LANDING, MO	BISHOPS LANDING, MO	CHESTER, IL	BRICKY'S LANDING, MO
ZERO N.G.V.D.	338.92	334.31	337.78
MILE	340.8	330.9	336.0
LWRP 2014	331.05	330.85	334.19
24 NOV 2014	X	4.61700 4.61300	2.24700 2.681500

U.S. ARMY ENGINEER DIVISION CORPS OF ENGINEERS ST. LOUIS, MISSOURI	SURVEY DATE: NOVEMBER 24, 2014
UPPER MISSISSIPPI RIVER BASIN MISSISSIPPI RIVER	Drawn by: X Reviewed by: X
	Submitted: X APPROVED: X
	Plot Date: File Name:

120 0 120 240 METERS

400 0 400 800 FEET


THE INFORMATION DEPICTED ON THIS MAP REPRESENTS THE RESULTS OF SURVEYS MADE ON THE DATES INDICATED AND CAN ONLY BE CONSIDERED AS INDICATING THE GENERAL LOCATIONS OF THE FEATURES SHOWN.

HYDROGRAPHIC SURVEYS

RIVER MILES 112.0 - 114.0

PLATE
NUMBER

44

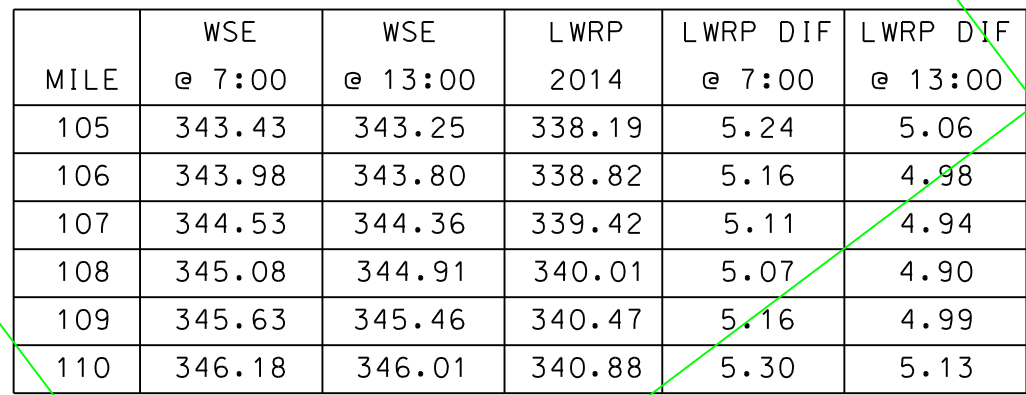


	WSE	WSE	LWRP	LWRP DIF	LWRP DIF
MILE	@ 7:00	@ 13:00	2014	@ 7:00	@ 13:00
100	341.84	341.53	335.13	6.71	6.40
101	342.38	342.07	335.90	6.48	6.17
102	342.92	342.61	336.52	6.40	6.09
103	343.46	343.15	337.07	6.39	6.08
104	344.00	343.69	337.64	6.36	6.05
105	344.55	344.23	338.19	6.36	6.04


- 
- US Army Corps
of Engineers
St. Louis District

		GAGE RECORD			
		RED ROCK LANDING, MO	BISHOPS LANDING, MO	CHESTER, IL	BROCKEYS LANDING, MO
ZERO	N.S.V.D.	328.92	334.11	341.05	357.78
			335.56		
			334.91		
LWRP	2014	331.05	340.65		354.19
22 NOV	2014	9,727,000 4.92(13,00)	UNRE-ADABLE	6,157,700 5.83(13,00)	x
23 NOV	2014	8,507,000 6.30(13,00)	UNRE-ADABLE	5,081,700 4.91(13,00)	2,537,000 2.38(13,00)

U.S. ARMY ENGINEER DIVISION CORPS OF ENGINEERS ST. LOUIS, MISSOURI	Surveyed by:		Survey Date:	
	BOWEN ENGINEERING		NOVEMBER 22 & 23, 2014	
	Drawn by:	Ckd by:		
		X		X
	Reviewed by:			
UPPER MISSISSIPPI RIVER BASIN MISSISSIPPI RIVER	SUBMITTED:	APPROVED:		
	X	X		
	Plot date: #####DATE####			
	File name: #####SAMPLE#PCSPCTA04###			

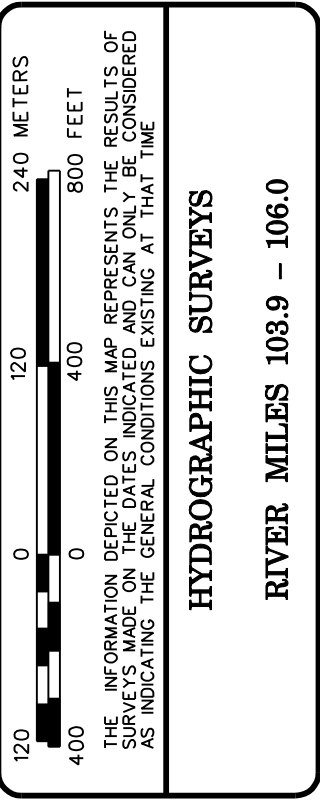

48

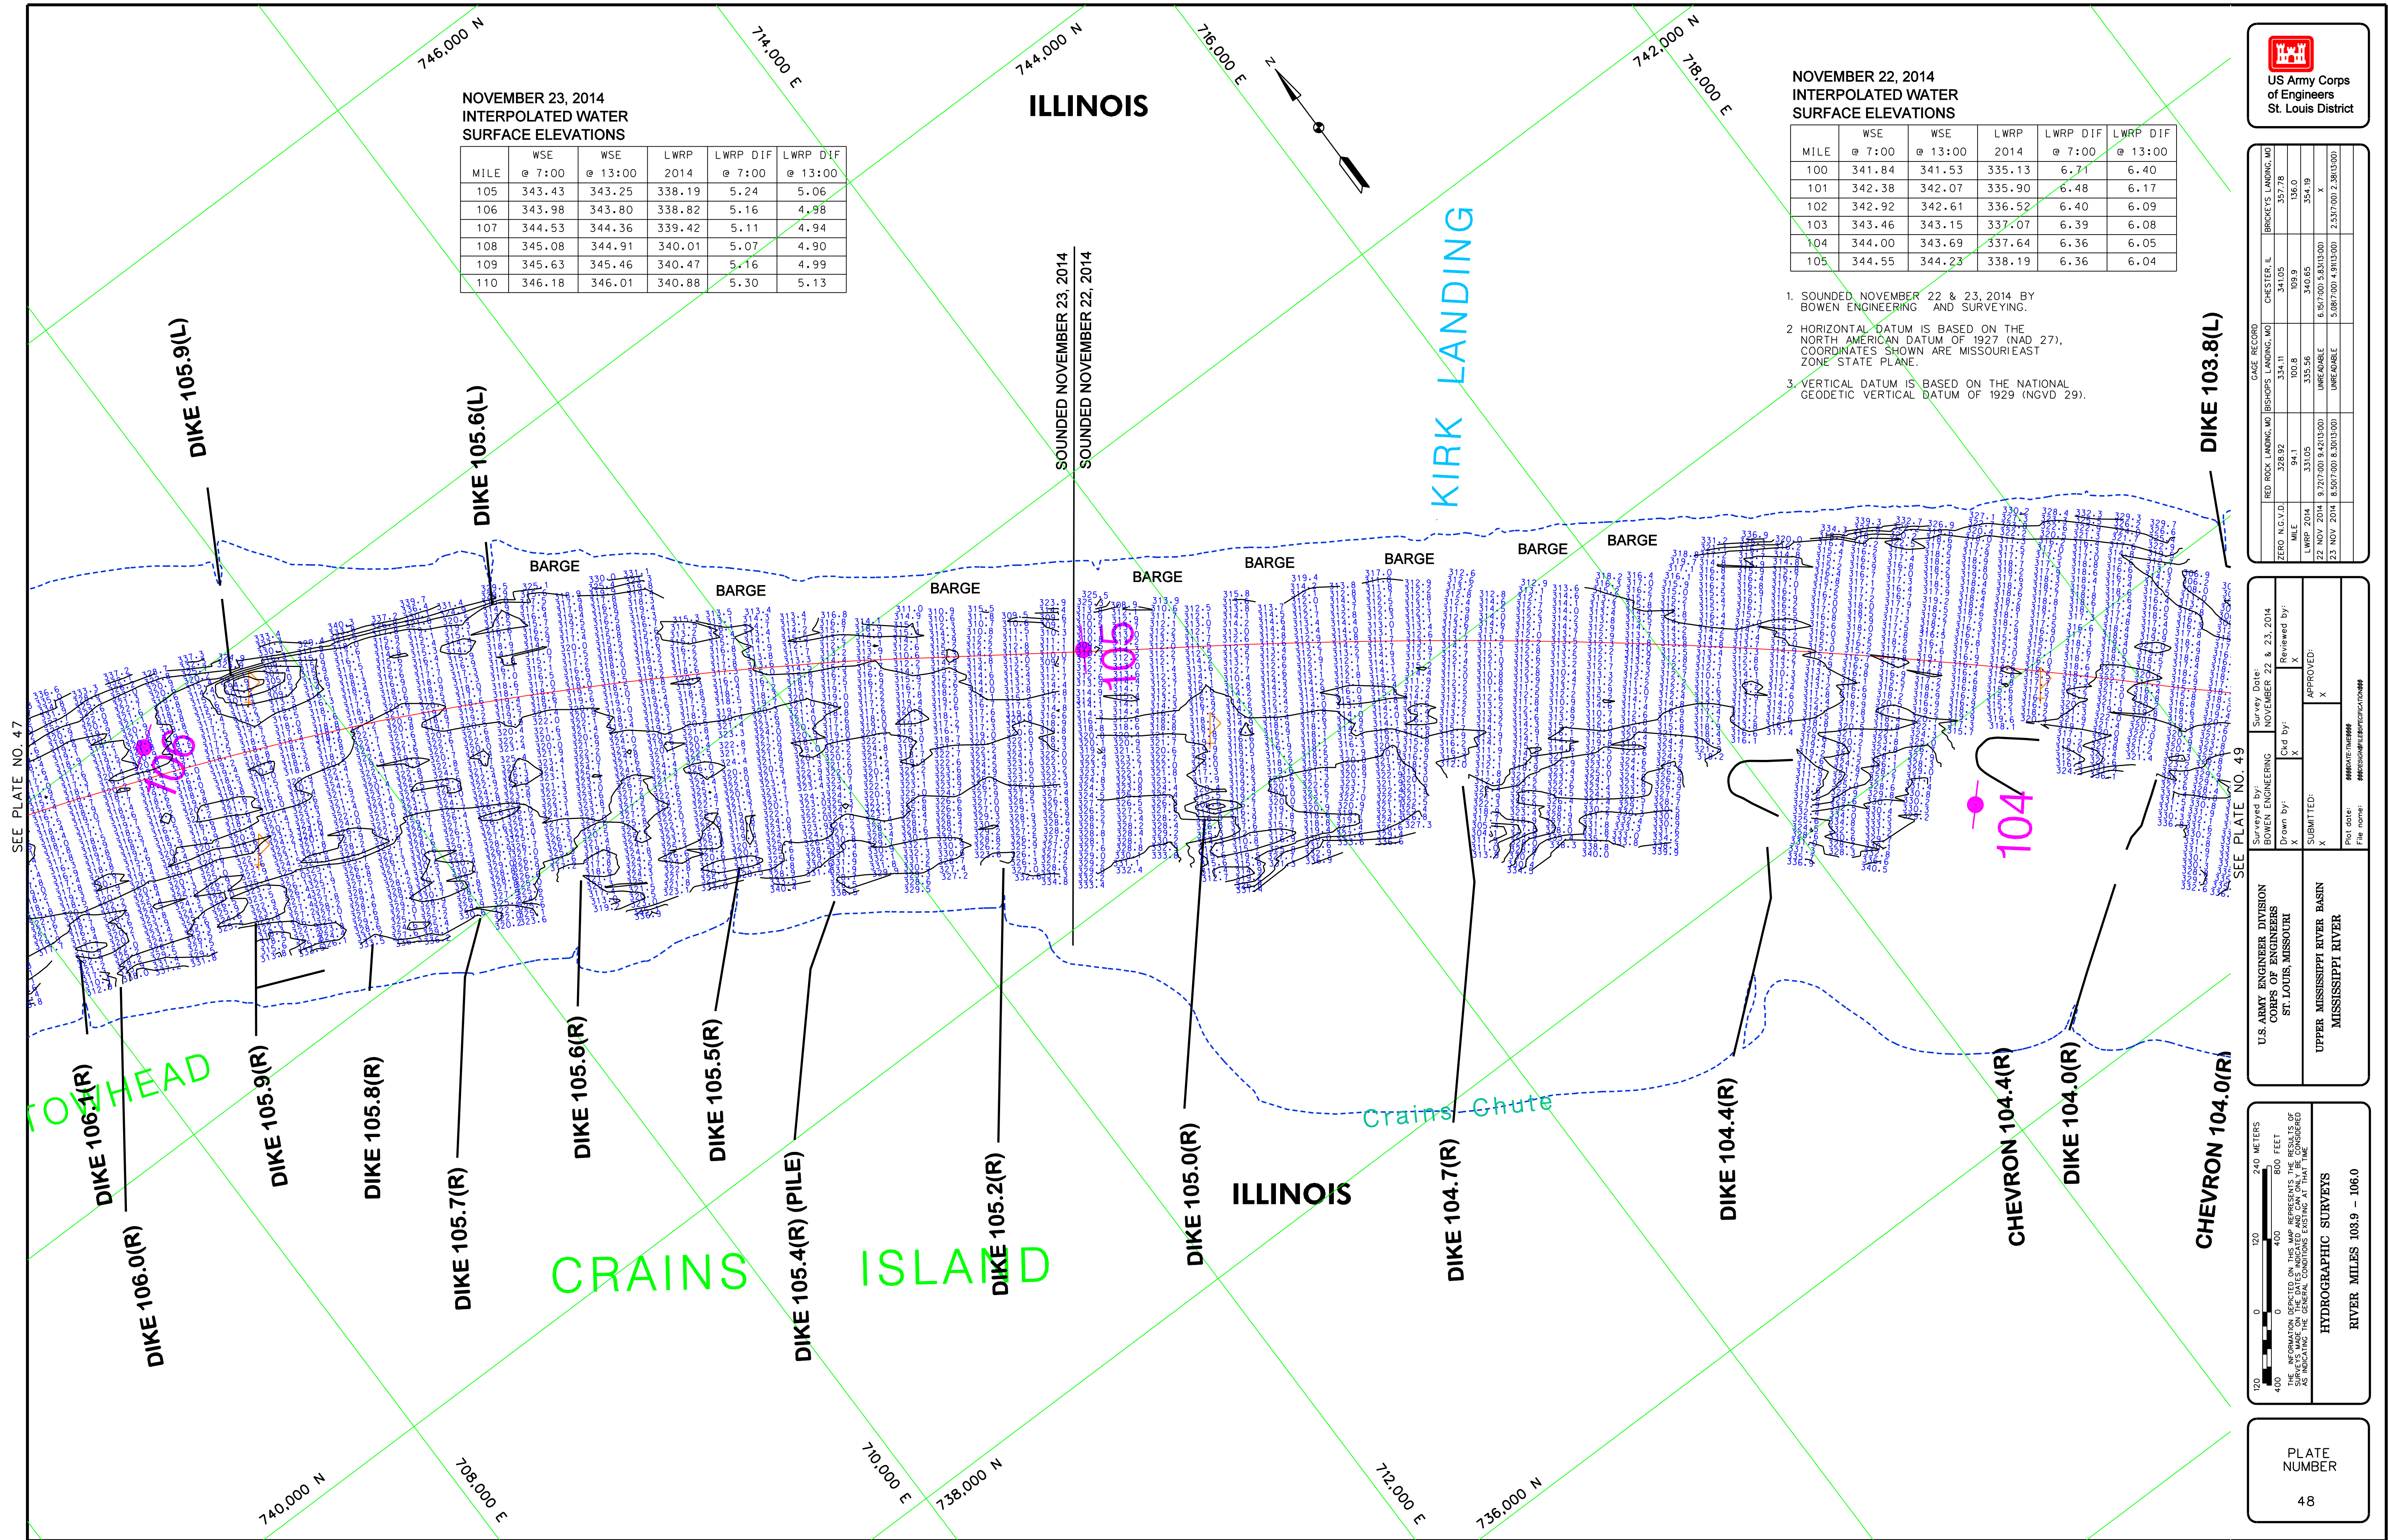

NOVEMBER 22, 2014
INTERPOLATED WATER
SURFACE ELEVATIONS

MILE	WSE @ 7:00	WSE @ 13:00	LWRP 2014	LWRP DIF @ 7:00	LWRP DIF @ 13:00
100	341.84	341.53	335.13	6.71	6.40
101	342.38	342.07	335.90	6.48	6.17
102	342.92	342.61	336.52	6.40	6.09
103	343.46	343.15	337.07	6.39	6.08
104	344.00	343.69	337.64	6.36	6.05
105	344.55	344.23	338.19	6.36	6.04

1. SOUNDED NOVEMBER 22, 2014 BY
BOWEN ENGINEERING AND SURVEYING.
2. HORIZONTAL DATUM IS BASED ON THE
NORTH AMERICAN DATUM OF 1927 (NAD 27).
COORDINATES SHOWN ARE MISSOURI-EAST
ZONE STATE PLANE.
3. VERTICAL DATUM IS BASED ON THE NATIONAL
GEODETIC VERTICAL DATUM OF 1929 (NGVD 29).




US Army Corps
of Engineers
St. Louis District


CAGE RECORD					
RED ROCK LANDING, MO	BISHOPS LANDING, MO	CHESTER, IL	BRICKY'S LANDING, MO		
ZERO N.G.V.D.	338.92	334.11	334.05	337.78	
MILE	94	100.8	109.9	136.0	
LWRP 2014	331.05	335.56	340.85	354.19	
22 NOV 2014	9.727300 14413300	UNK AVAILABLE	6.151700 14413300		

U.S. ARMY ENGINEER DIVISION CORPS OF ENGINEERS ST. LOUIS, MISSOURI		Survey Date: NOVEMBER 22, 2014	
UPPER MISSISSIPPI RIVER BASIN MISSISSIPPI RIVER	Drawn by:	Checked by:	Reviewed by:
	X	X	X
	SUBMITTED:	APPROVED:	
	X	X	
Plot Date: ##/##/##		File Name: ##/##/##/##/##/##/##/##	

HYDROGRAPHIC SURVEYS
RIVER MILES 102.0 - 103.9

PLATE NUMBER
49

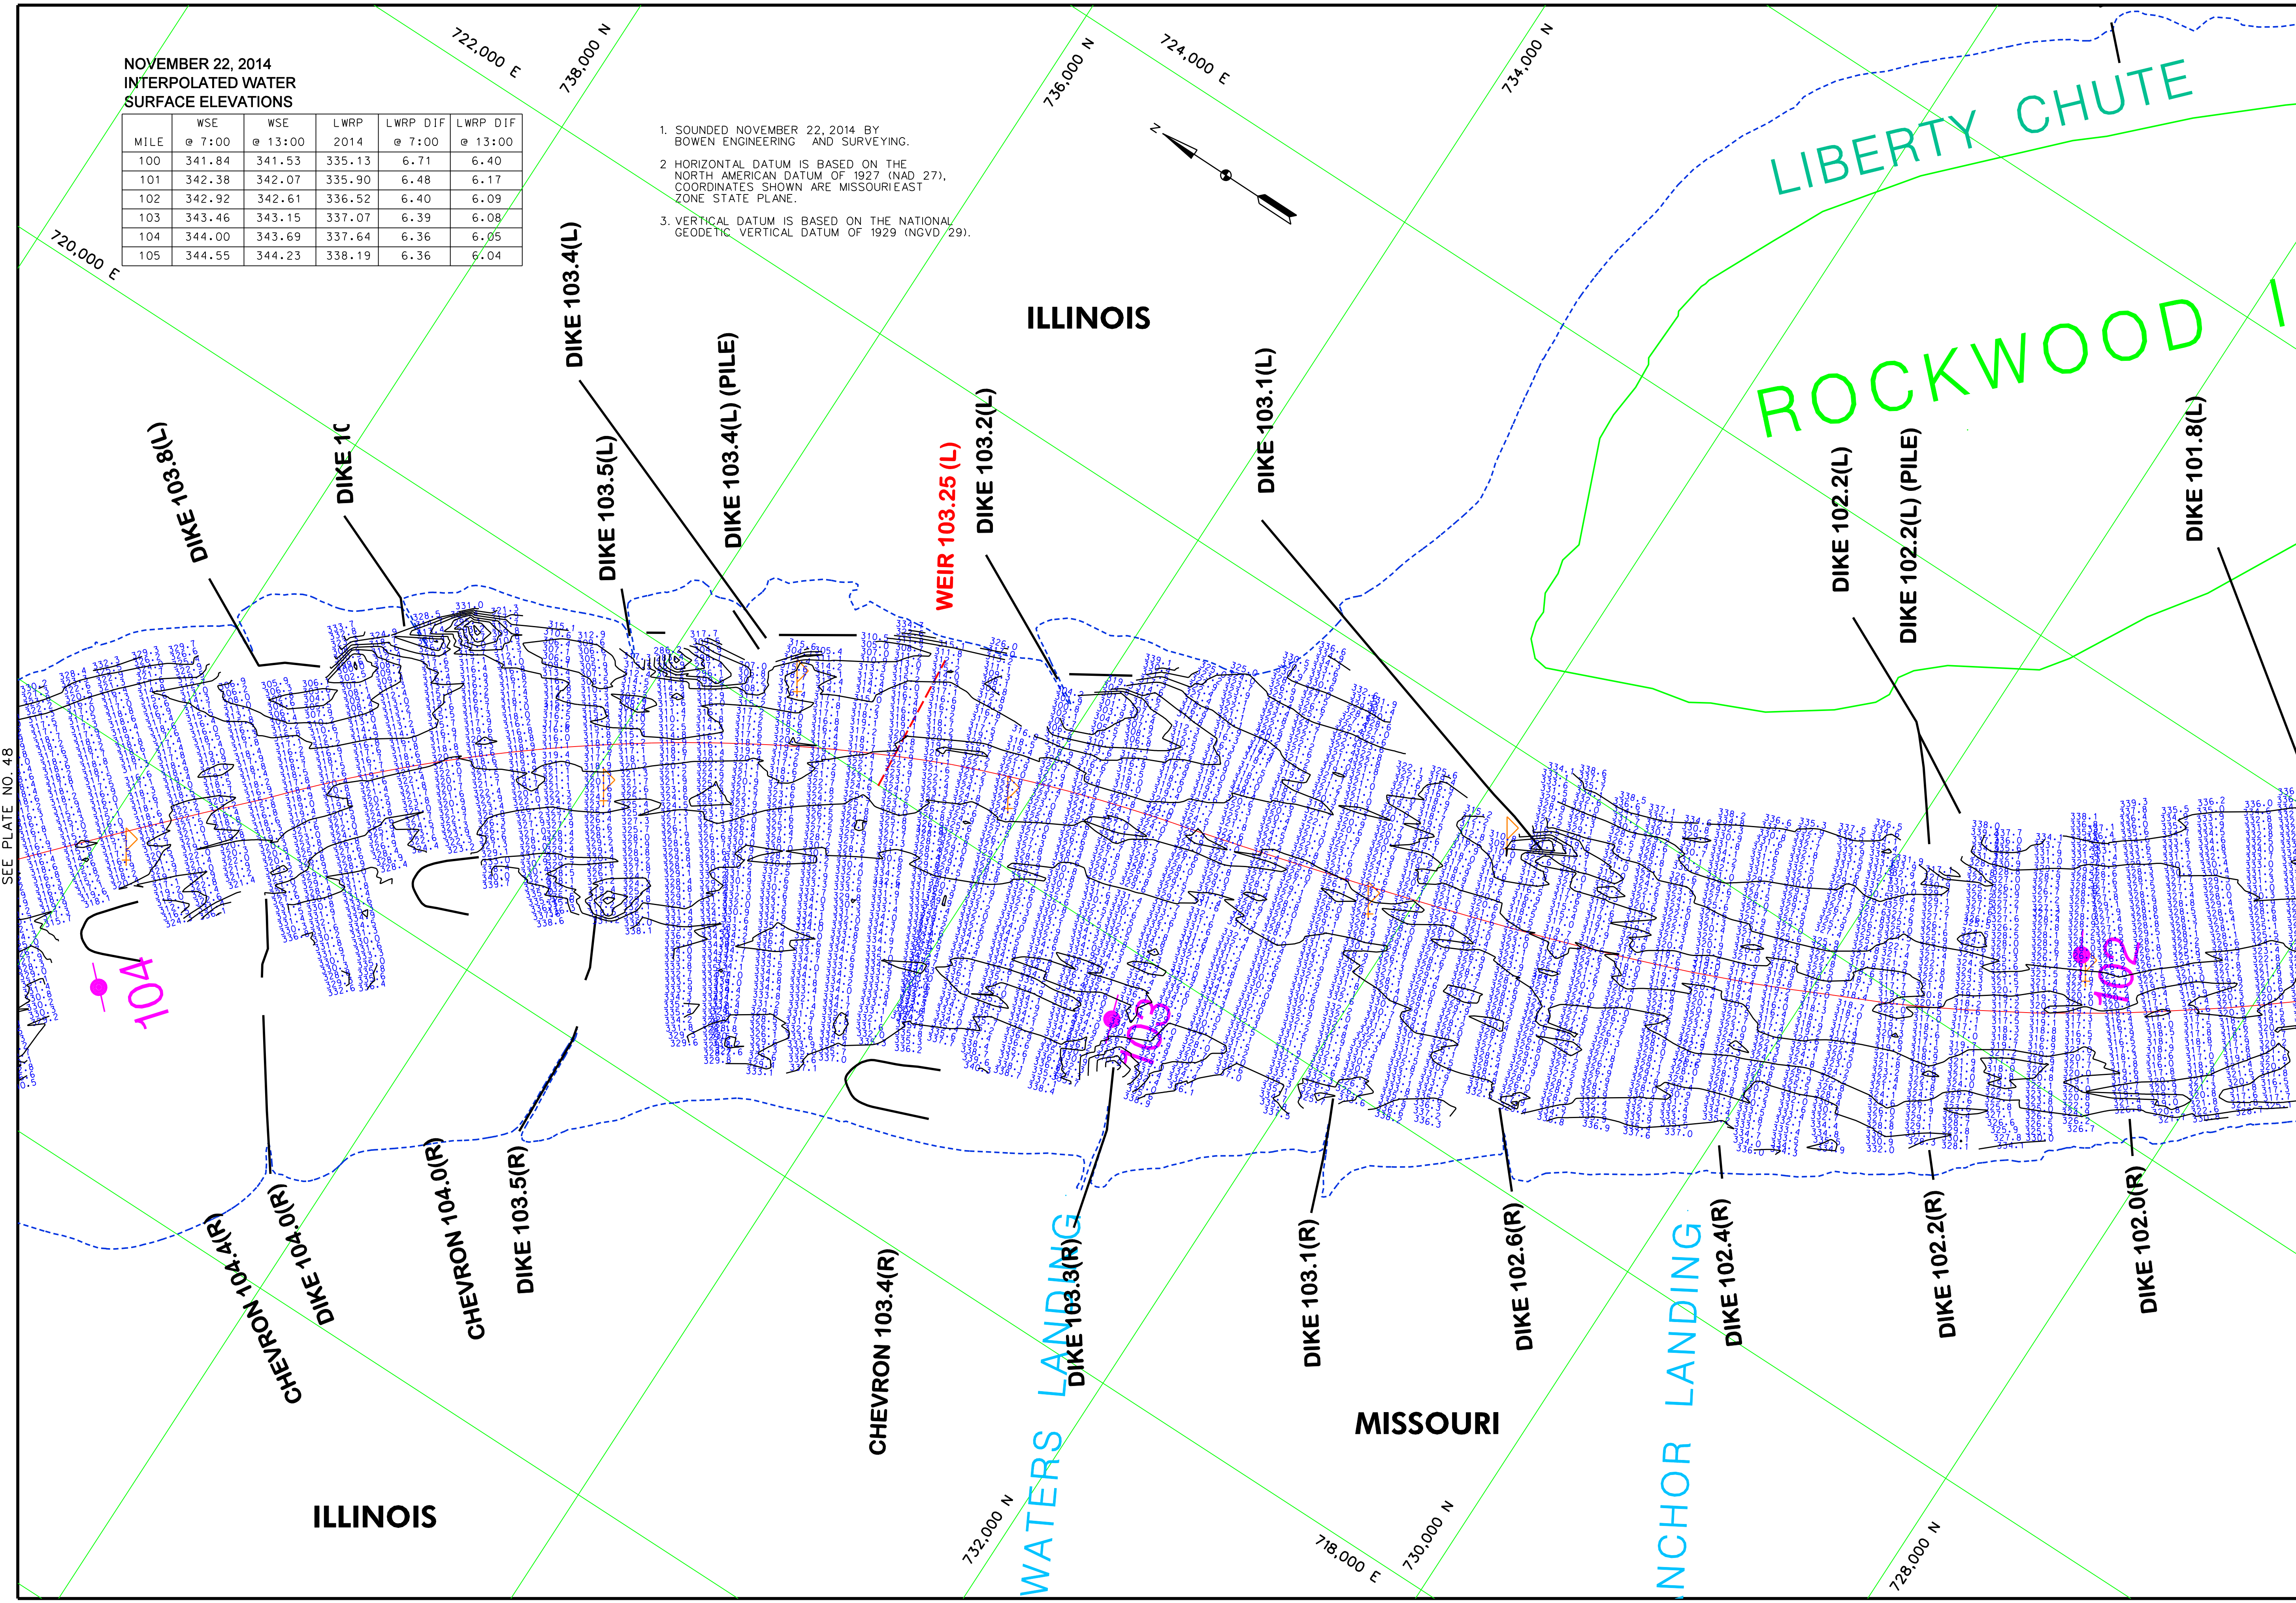

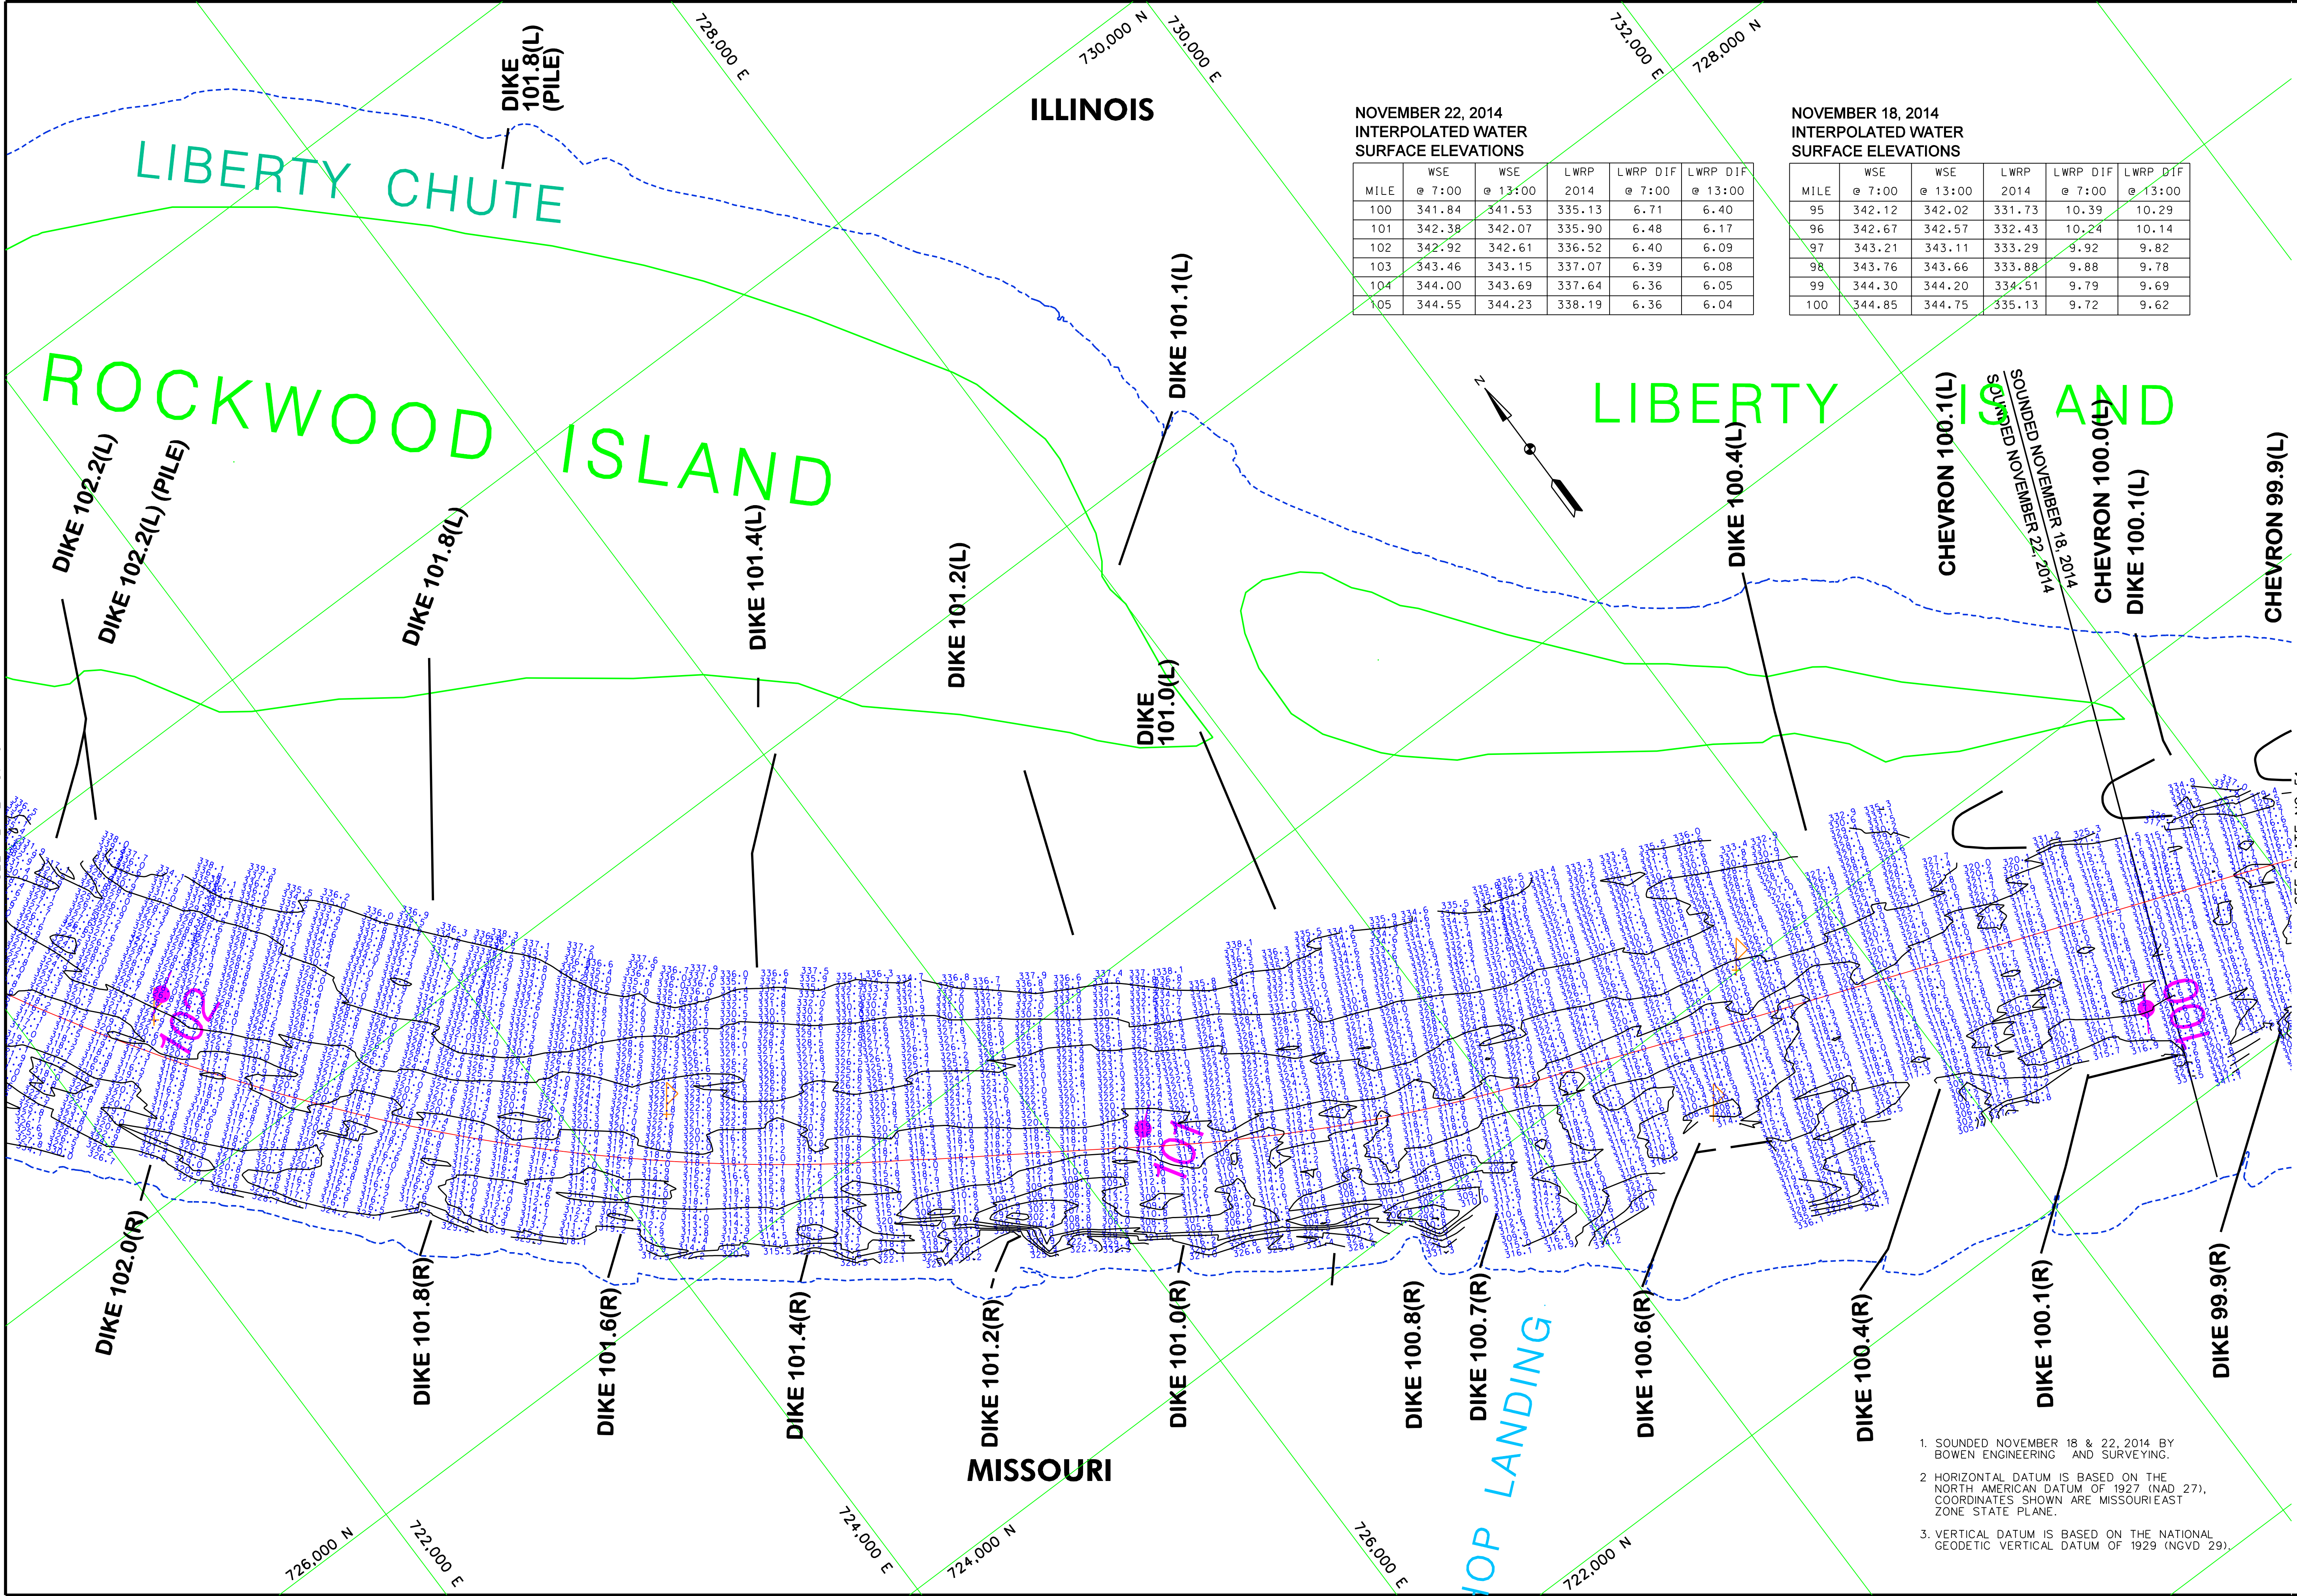

NOVEMBER 22, 2014
INTERPOLATED WATER
SURFACE ELEVATIONS

MILE	WSE @ 7:00	WSE @ 13:00	LWRP 2014	LWRP DIF @ 7:00	LWRP DIF @ 13:00
100	341.84	341.53	335.13	6.71	6.40
101	342.38	342.07	335.90	6.48	6.17
102	342.92	342.61	336.52	6.40	6.09
103	343.46	343.15	337.07	6.39	6.08
104	344.00	343.69	337.64	6.36	6.05
105	344.55	344.23	338.19	6.36	6.04

NOVEMBER 18, 2014
INTERPOLATED WATER
SURFACE ELEVATIONS

MILE	WSE @ 7:00	WSE @ 13:00	LWRP 2014	LWRP DIF @ 7:00	LWRP DIF @ 13:00
95	342.12	342.02	331.73	10.39	10.29
96	342.67	342.57	332.43	10.24	10.14
97	343.21	343.11	333.29	9.92	9.82
98	343.76	343.66	333.88	9.88	9.78
99	344.30	344.20	334.51	9.79	9.69
100	344.85	344.75	335.13	9.72	9.62

US Army Corps
of Engineers
St. Louis District

CAGE RECORD	
RED ROCK LANDING, MO	BISHOPS LANDING, MO
CHESTER, IL	CHESTER, IL
BRICKY'S LANDING, MO	BRICKY'S LANDING, MO
0	337.78
100	334.11
200	330.8
300	327.5
400	324.2
10200	0.8
10300	-2.5
10400	-5.8
10500	-9.1
46300	-1190.5
46400	