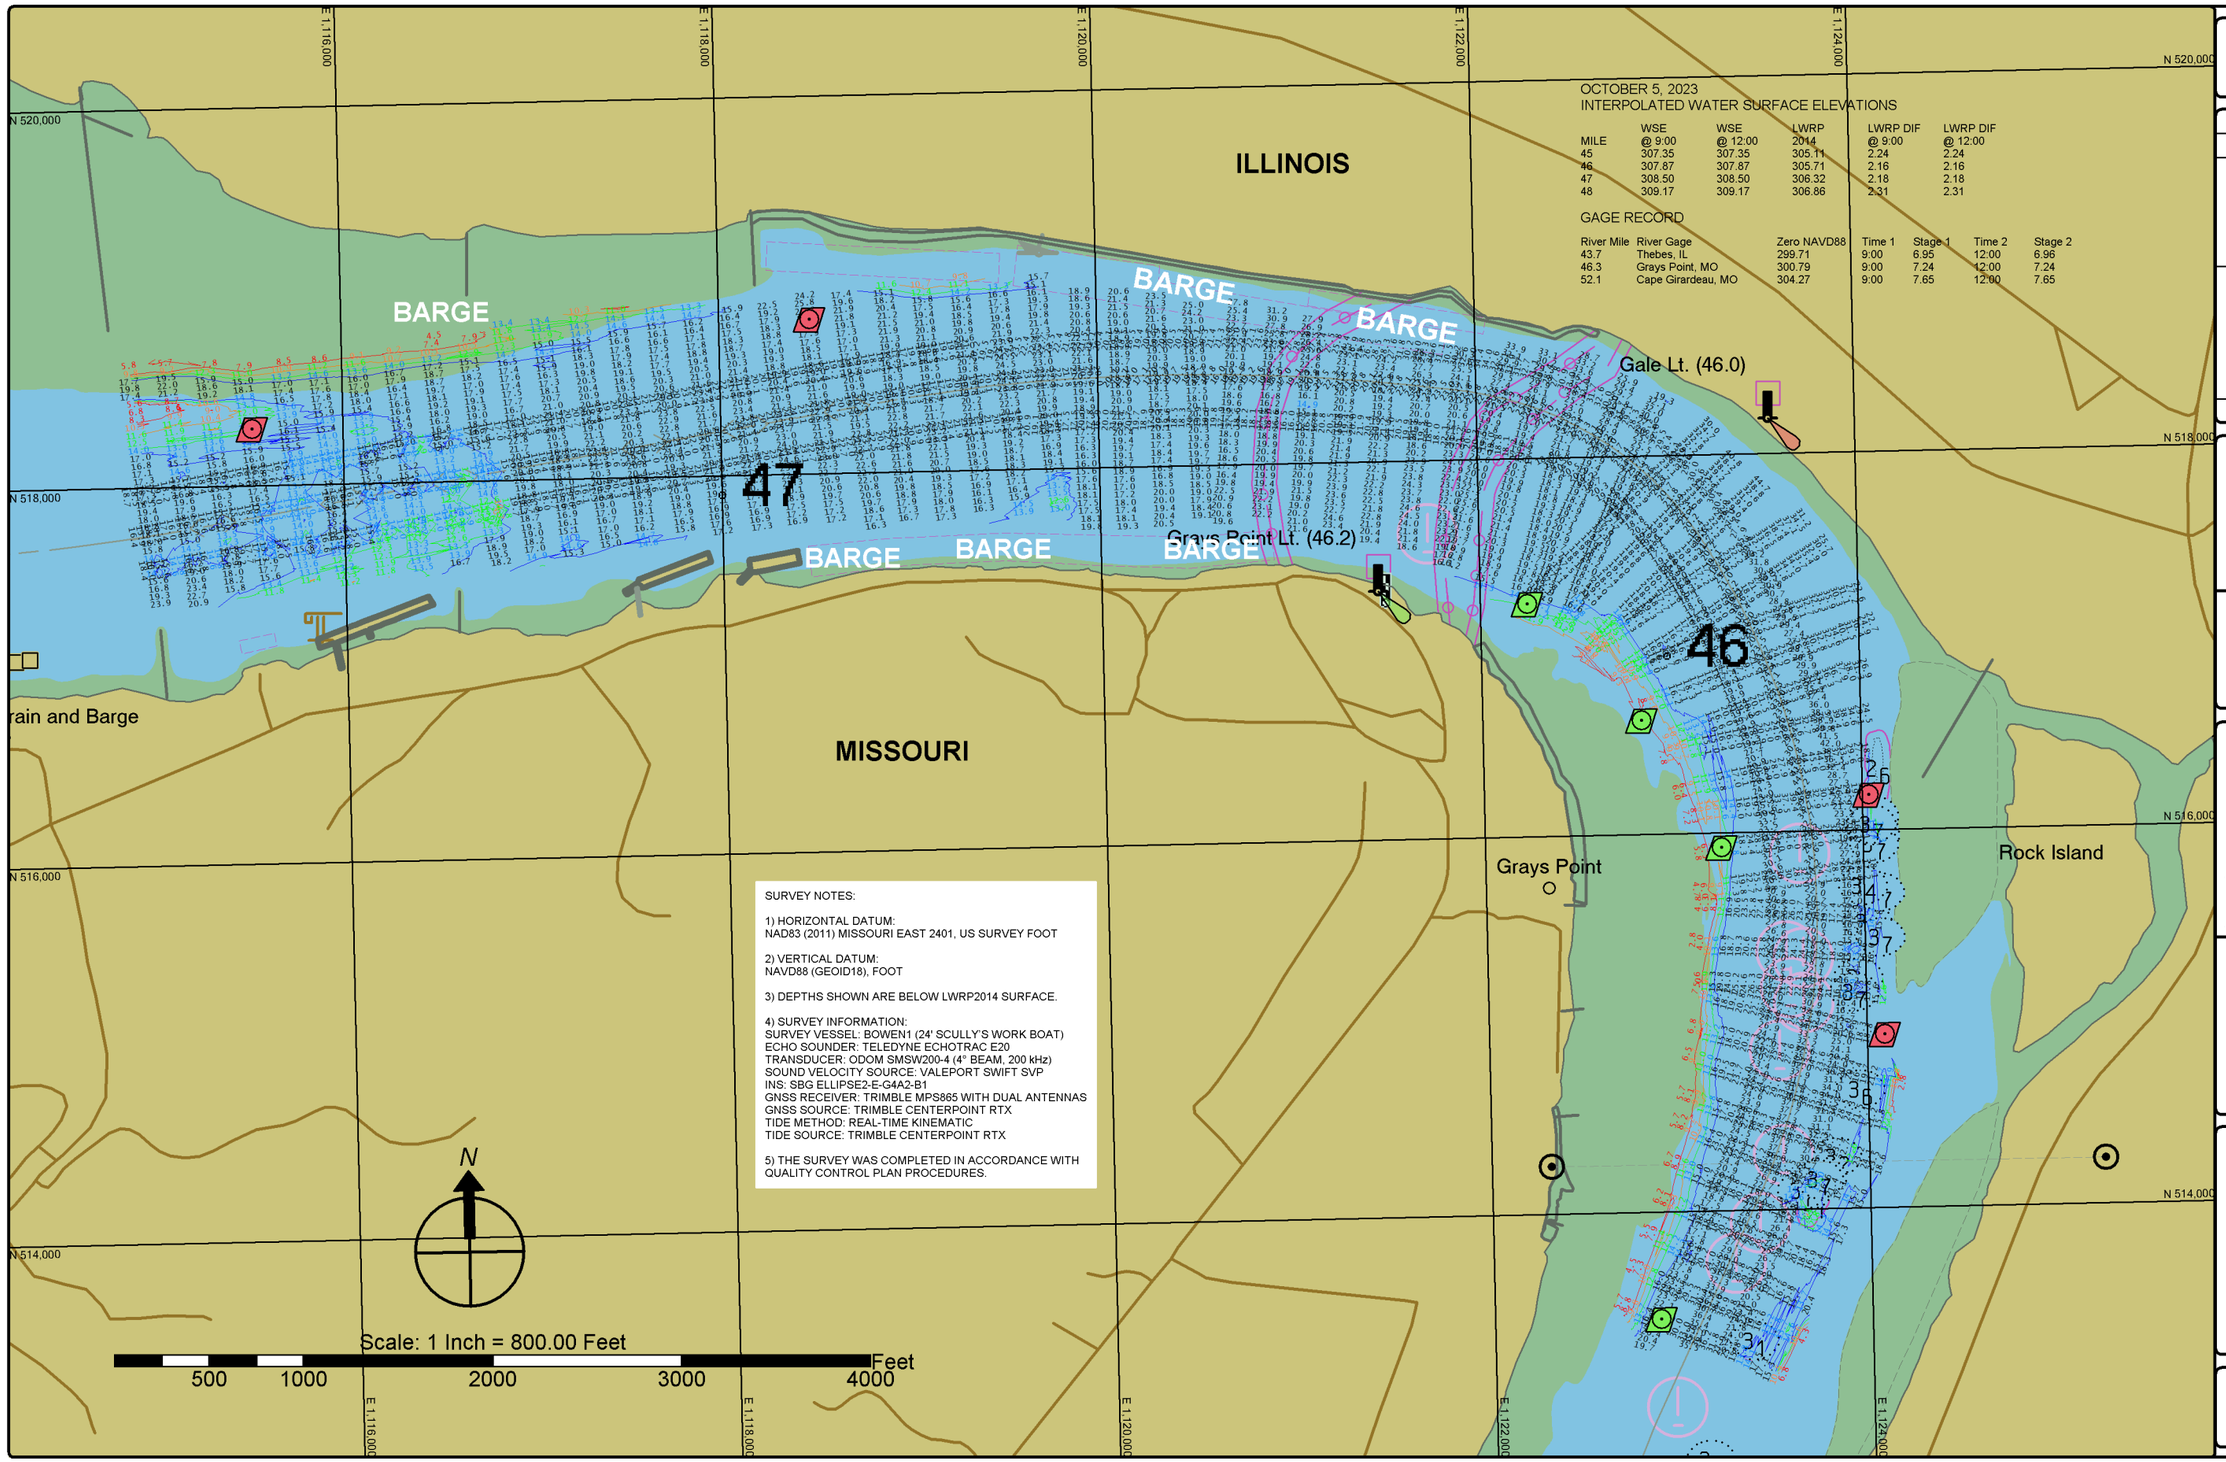

St. Louis District

DATES OF SURVEY: OCTOBER 5, 2023

FILE NO.: 046.06523

REQUEST NO.: W912P923F0086

SCALE: 1" = 800' (ANSI B)

FIELD BOOKS:

Approved: FIELD CARTOGRAPHER

Approved: CIVIL ENGINEERING TECHNICIAN

Approved: ASST. CHIEF OF SURVEY

Approved: CHIEF OF SURVEY

Date:

U.S. ARMY CORPS OF ENGINEERS
ST. LOUIS DISTRICT
ST. LOUIS, MISSOURI

SURVEYED BY:
BOWEN ENGINEERING AND SURVEYING, P.C.
2121 MEGAN DRIVE
CAPE GIRARDEAU, MO 63701

UPPER MISSISSIPPI RIVER BASIN
MISSISSIPPI RIVER
PRE DREDGE SURVEY
RIVER MILES 47.6 - 45.3

SHEET NO.

1 OF 1