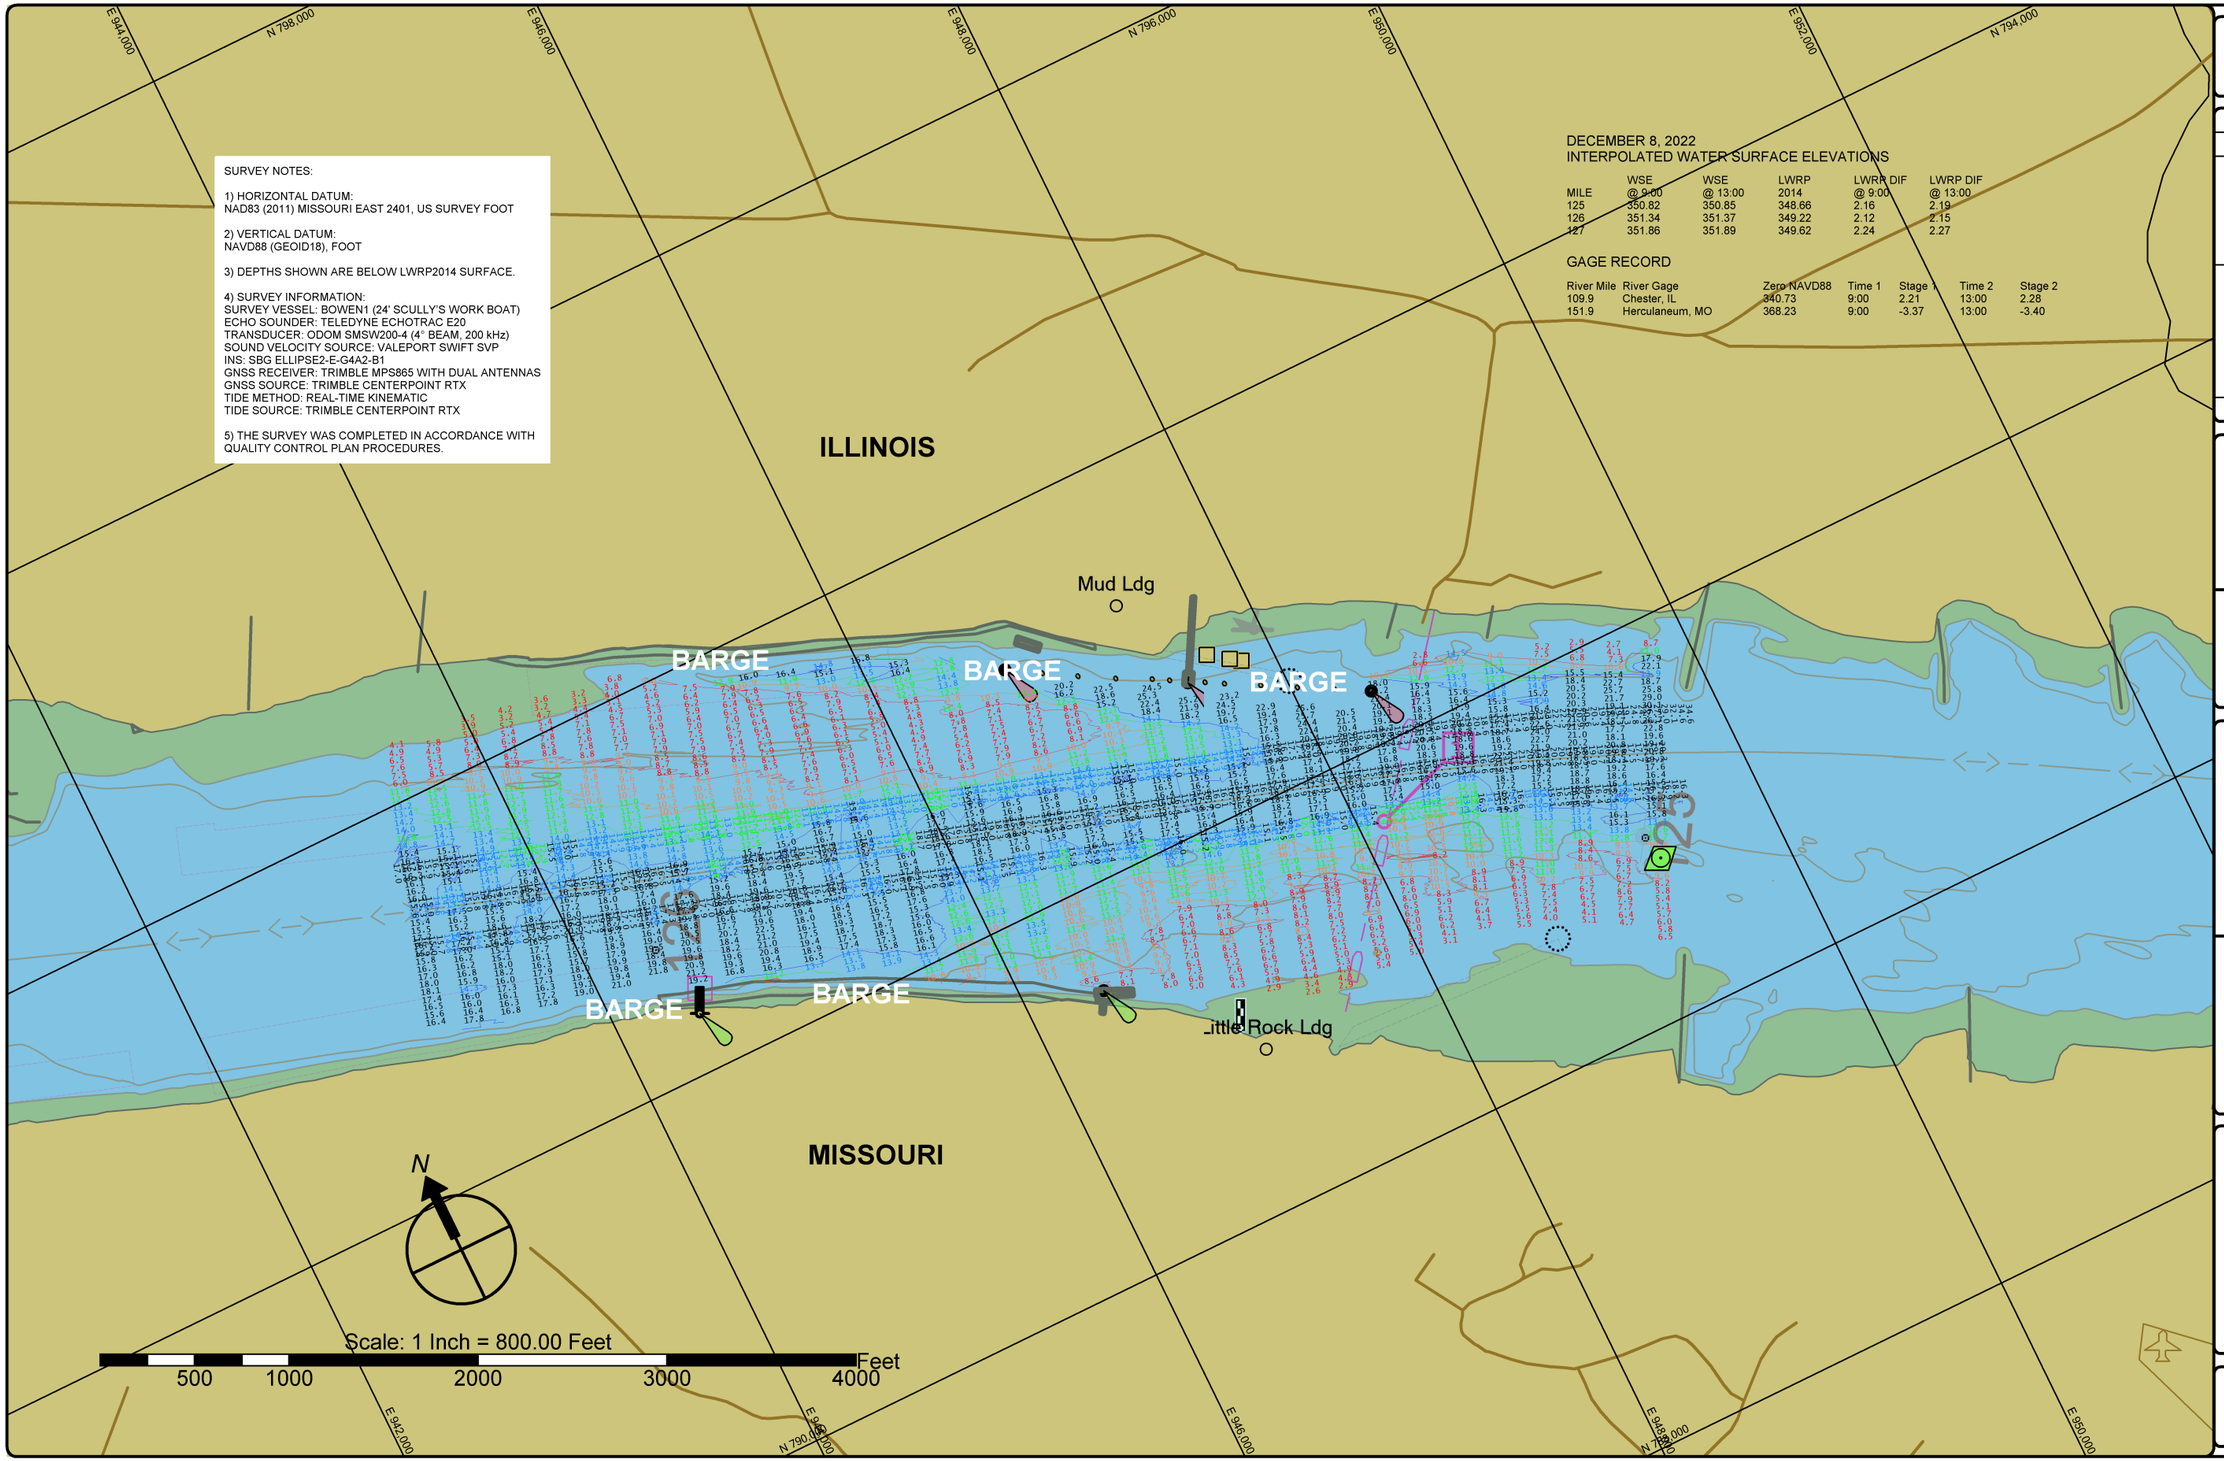

St. Louis District

DATES OF SURVEY: DECEMBER 8, 2022

FILE NO.: 126L0822
REQUEST NO.: W912P923F0004

SCALE: 1" = 800' (ANSI B)

FIELD BOOKS:

Approved: _____ FIELD/HYDROGRAPHER
Approved: _____ CIVIL ENGINEERING TECHNICIAN
Approved: _____ ASST. CHIEF OF SURVEY
Approved: _____ CHIEF OF SURVEY
Date: _____

U.S. ARMY CORPS OF ENGINEERS
ST. LOUIS DISTRICT
ST. LOUIS, MISSOURI

SURVEYED BY:
BOWEN ENGINEERING AND SURVEYING, P.C.
2121 MEGAN DRIVE
CAPE GIRARDEAU, MO 63701

UPPER MISSISSIPPI RIVER BASIN
MISSISSIPPI RIVER
PRE DREDGE SURVEY
RIVER MILES 126.2 - 125.0

SHEET NO.
1 OF 1