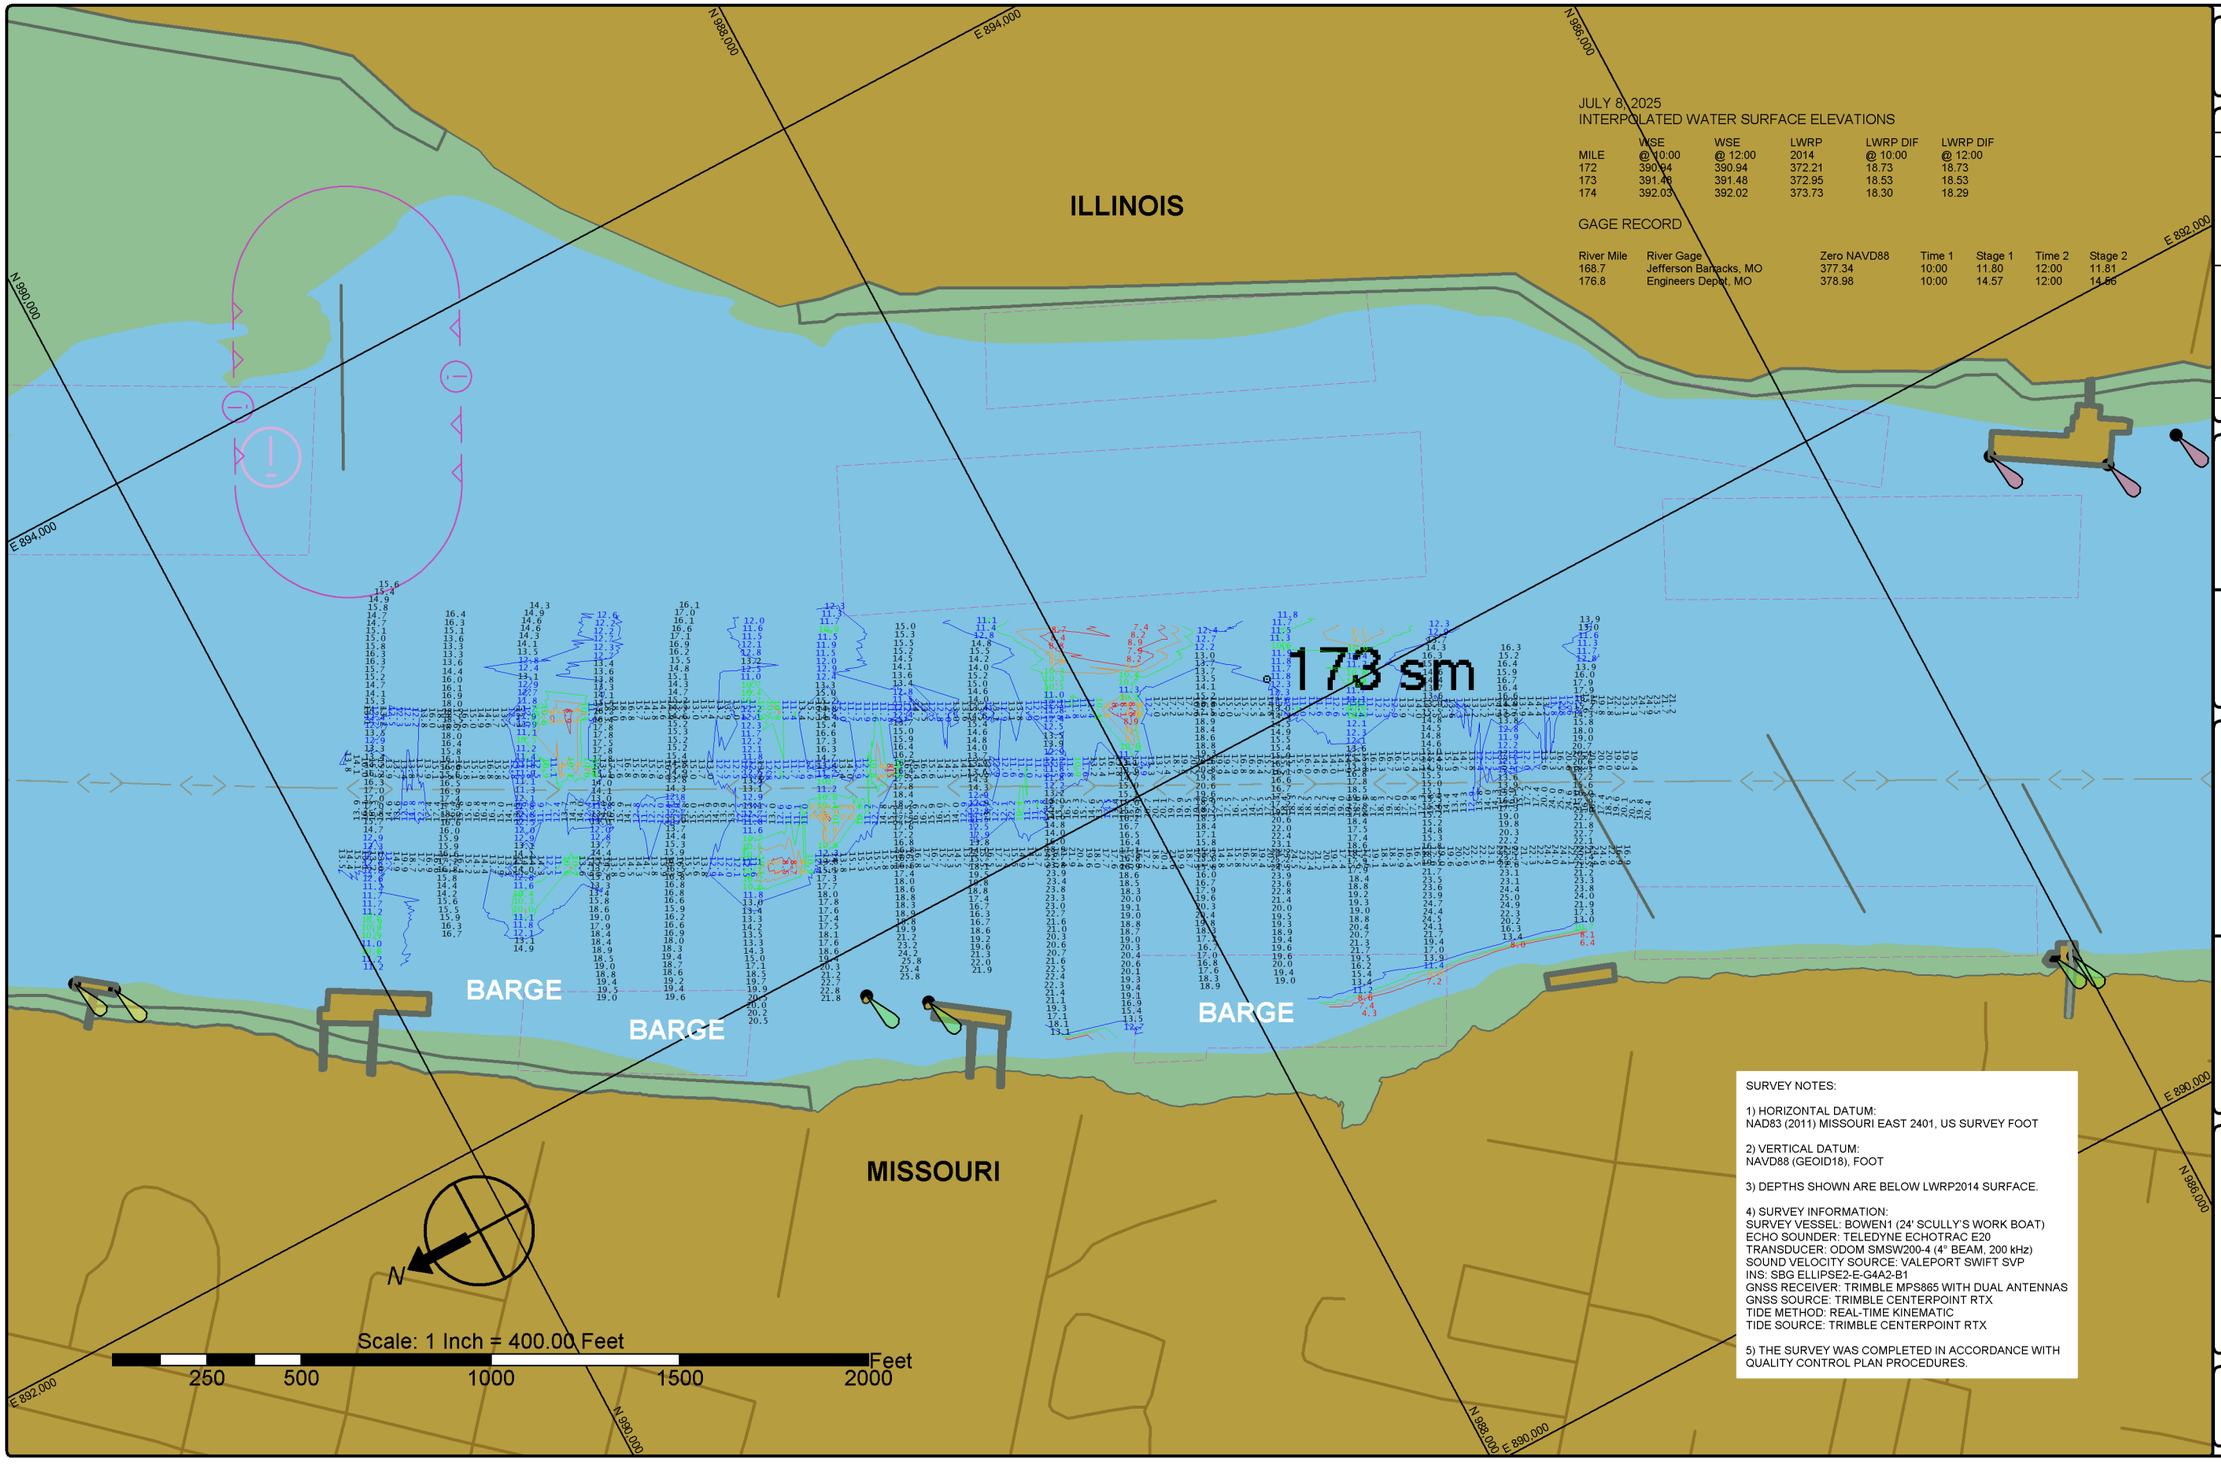

JULY 8, 2025
INTERPOLATED WATER SURFACE ELEVATIONS

MILE	WSE @ 10:00	WSE @ 12:00	LWRP 2014	LWRP DIF @ 10:00	LWRP DIF @ 12:00
172	390.94	390.94	372.21	18.73	18.73
173	391.46	391.48	372.95	18.53	18.53
174	392.03	392.02	373.73	18.30	18.29

GAGE RECORD

River Mile	River Gage	Zero NAVD88	Time 1	Stage 1	Time 2	Stage 2
168.7	Jefferson Barracks, MO	377.34	10:00	11.80	12:00	11.81
176.8	Engineers Depot, MO	378.98	10:00	14.57	12:00	14.56

SURVEY NOTES:

1) HORIZONTAL DATUM:
NAD83 (2011) MISSOURI EAST 2401, US SURVEY FOOT

2) VERTICAL DATUM:
NAVD88 (GEOID18), FOOT

3) DEPTHS SHOWN ARE BELOW LWRP2014 SURFACE.

4) SURVEY INFORMATION:
SURVEY VESSEL: BOWEN1 (24' SCULLY'S WORK BOAT)
ECHO SOUNDER: TELEDYNE ECHOTRAC E20
TRANSDUCER: ODOM SMSW200-4 (4" BEAM, 200 kHz)
SOUND VELOCITY SOURCE: VALEPORT SWIFT SVP
INS: SBG ELLIPSE2-E-G4A2-B1
GNSS RECEIVER: TRIMBLE MPS865 WITH DUAL ANTENNAS
GNSS SOURCE: TRIMBLE CENTERPOINT RTX
TIDE METHOD: REAL-TIME KINEMATIC
TIDE SOURCE: TRIMBLE CENTERPOINT RTX

5) THE SURVEY WAS COMPLETED IN ACCORDANCE WITH QUALITY CONTROL PLAN PROCEDURES.

St. Louis District

DATES OF SURVEY:
JULY 8, 2025

FILE NO.: 173G0825
REQUEST NO.: W912P925F0006

SCALE:
1" = 400' (ANSI B)

FIELD BOOKS:

Approved: FIELD CARTOGRAPHER
Approved: CIVIL ENGINEERING TECHNICIAN
Approved: ASST. CHIEF OF SURVEY
Approved: CHIEF OF SURVEY
Date:

U.S. ARMY CORPS OF ENGINEERS
1222 SPRUCE STREET
ST. LOUIS, MISSOURI

SURVEYED BY
BOWEN ENGINEERING AND SURVEYING, P.C.
2121 NEOSHA DRIVE
CAPE GIRARDEAU, MO 63701

UPPER MISSISSIPPI RIVER BASIN
MISSISSIPPI RIVER

PRE DREDGE SURVEY
RIVER MILES 173.4 - 172.9

SHEET NO.
1 OF 1