SURVEY NOTES:

1) HORIZONTAL DATUM:
NAD83 MISSOURI EAST 2401, US SURVEY FOOT

2) VERTICAL DATUM:
NAVD88, FOOT

3) DEPTHS SHOWN ARE BELOW LWRP2014 SURFACE.

4) SURVEY INFORMATION:
SURVEY VESSEL: BOWEN1 (24' SCULLY'S WORK BOAT)
ECHO SOUNDER: ODOM ECHOTRAC CV100
TRANSDUCER: ODOM SMSW200-4 (4° BEAM, 200 kHz)
GNSS RECEIVER: MPS 865
GNSS SOURCE: TRIMBLE CENTERPOINT RTX
INS: SBG ELLIPSE2-E-G4A2-B1
SOUND VELOCITY SOURCE: ODOM DIGIBAR S VELOCIMETER
TIDE SOURCE: INTERPOLATED FROM RIVER GAGE READINGS

AUGUST 9, 2021
INTERPOLATED WATER SURFACE ELEVATIONS

MILE	WSE @ 10:30	WSE @ 12:00	LWRP 2014	LWRP DIF @ 10:30	LWRP DIF @ 12:00
195	399.81	399.83	395.82	3.99	4.01
196	399.97	399.99	395.84	4.13	4.15
197	400.14	400.14	395.86	4.28	4.28

GAGE RECORD

River Mile	River Gage	Zero NAVD88	Time 1	Stage 1	Time 2	Stage 2
194.4	L&D27 Upper transferred to 194.4	349.49	10:30	50.22	12:00	50.25
200.5	Mel Price L&D Lower	395.04	10:30	5.68	12:00	5.64

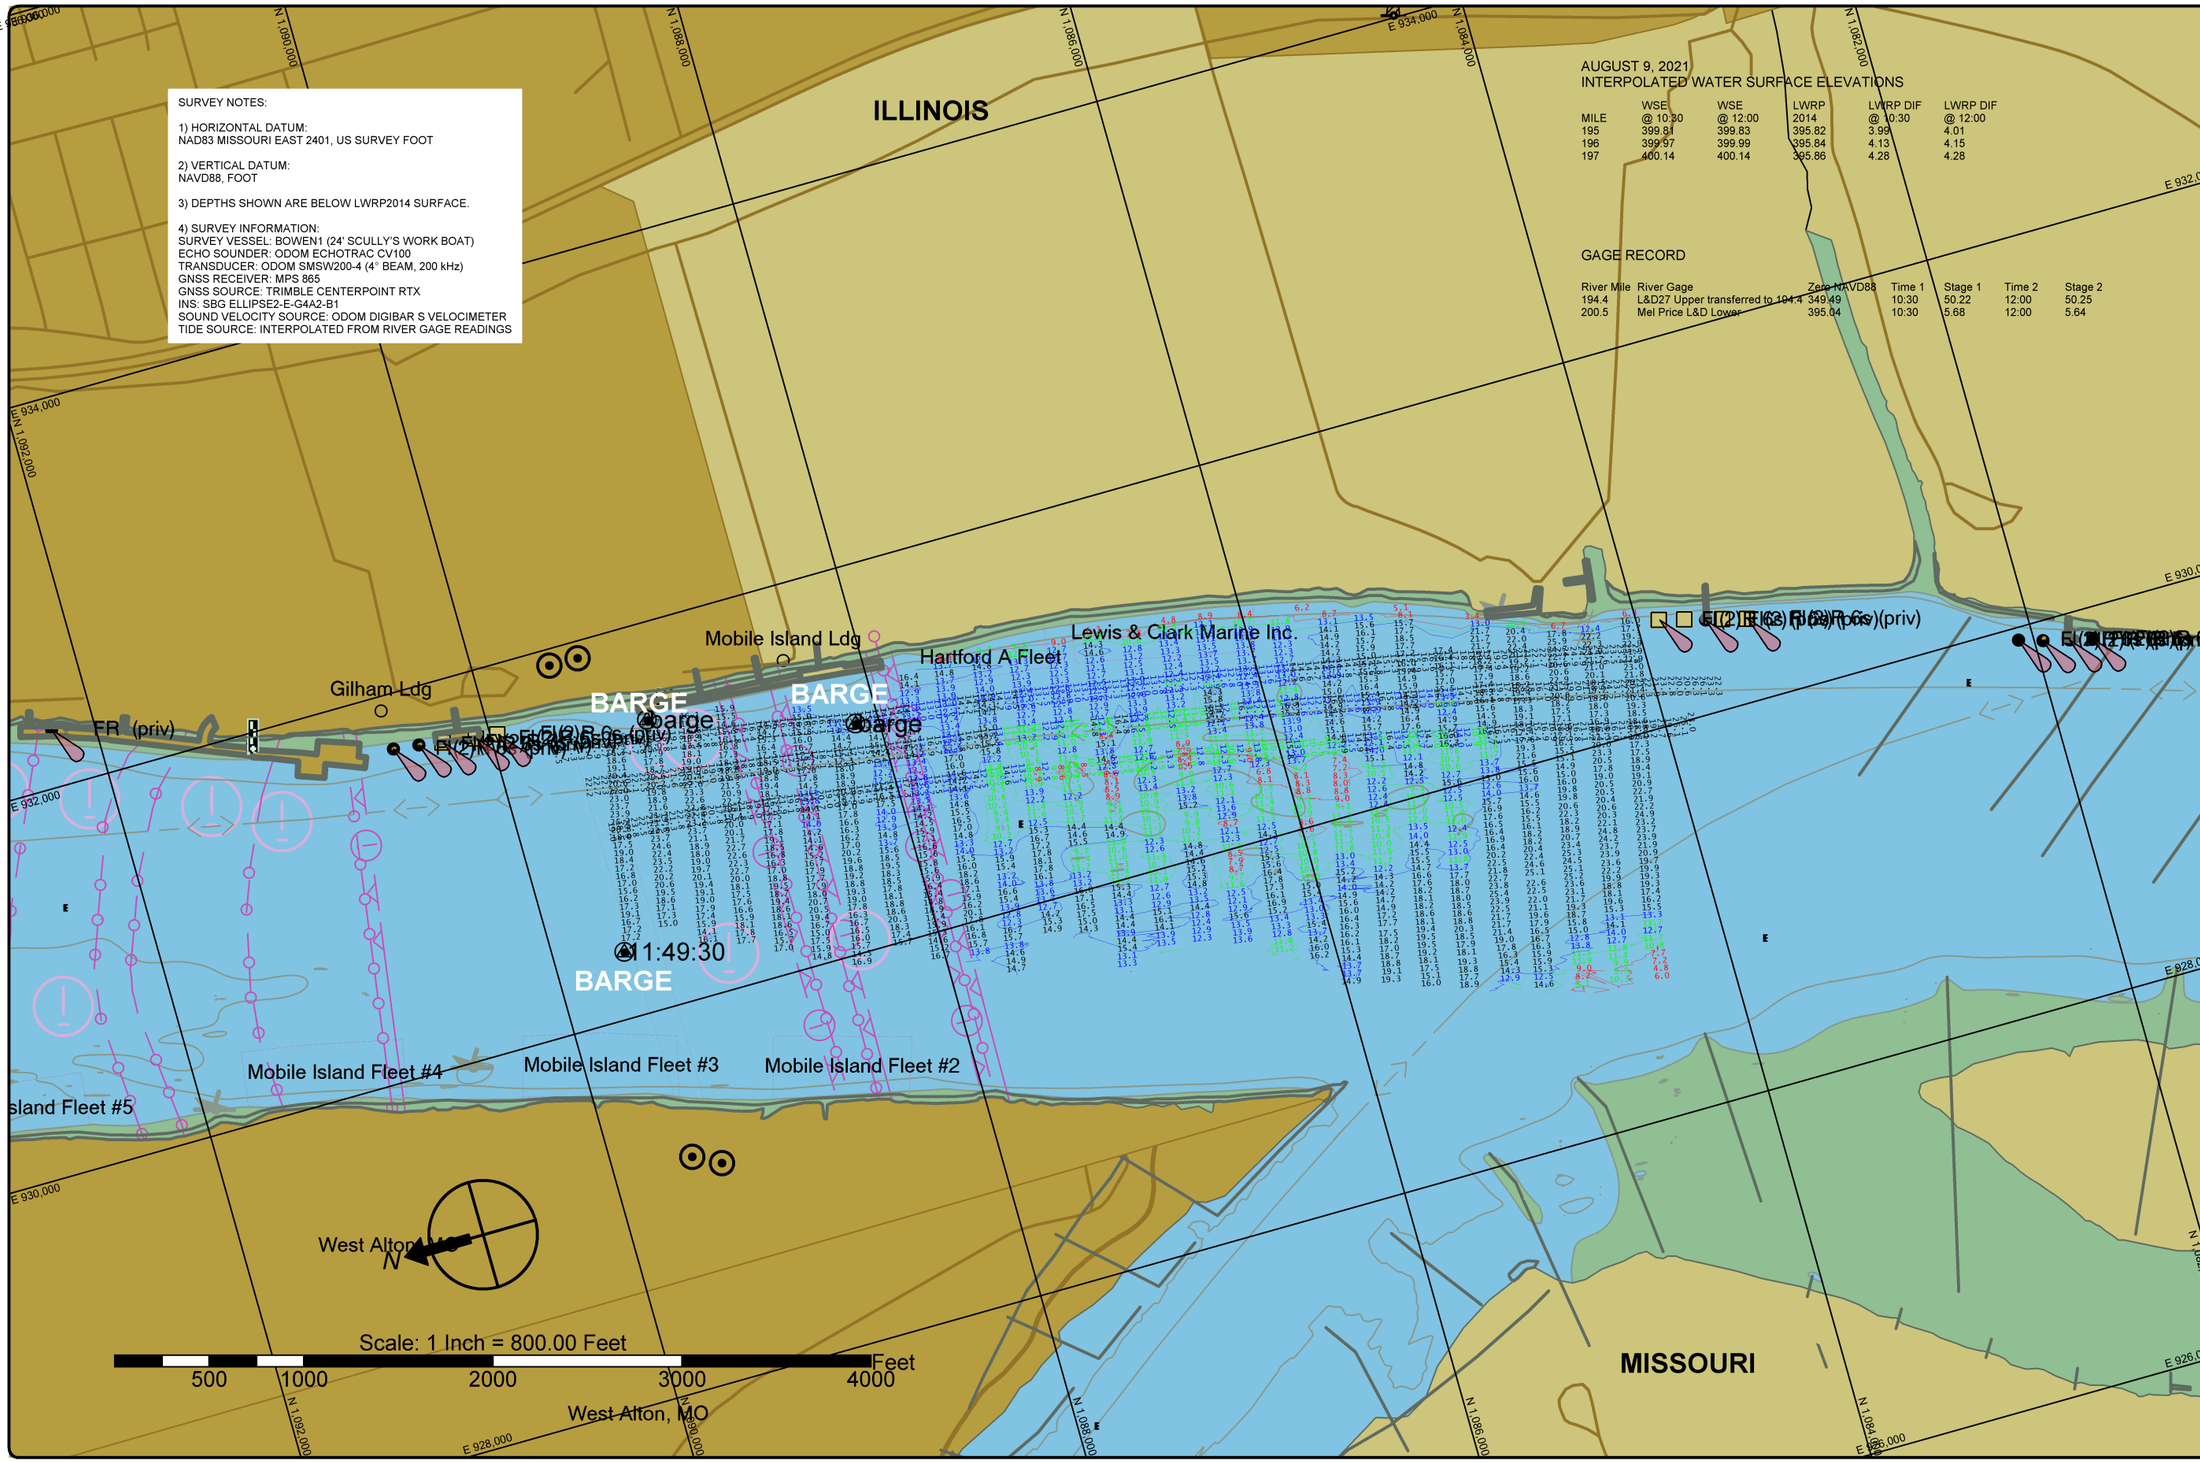

St. Louis District

DATES OF SURVEY:
AUGUST 9, 2021

FILE NO.: 19940921
REQUEST NO.: W912P921P0114

SCALE:
1" = 800' (ANSI B)

FIELD BOOKS:

Approved: FIELD CARTOGRAPHER
Approved: CIVIL ENGINEERING TECHNICIAN
Approved: ASST. CHIEF OF SURVEY
Approved: CHIEF OF SURVEY
Date:

U.S. ARMY CORPS OF ENGINEERS
ST. LOUIS DISTRICT
ST. LOUIS, MISSOURI

SURVEYED BY:
BOWEN ENGINEERING AND SURVEYING, P.C.
2121 MEGAN DRIVE
CAPE GIRARDEAU, MO 63701

UPPER MISSISSIPPI RIVER BASIN
MISSISSIPPI RIVER

PRE DREDGE SURVEY
RIVER MILES 196.3 - 195.3

SHEET NO.
1 OF 1